



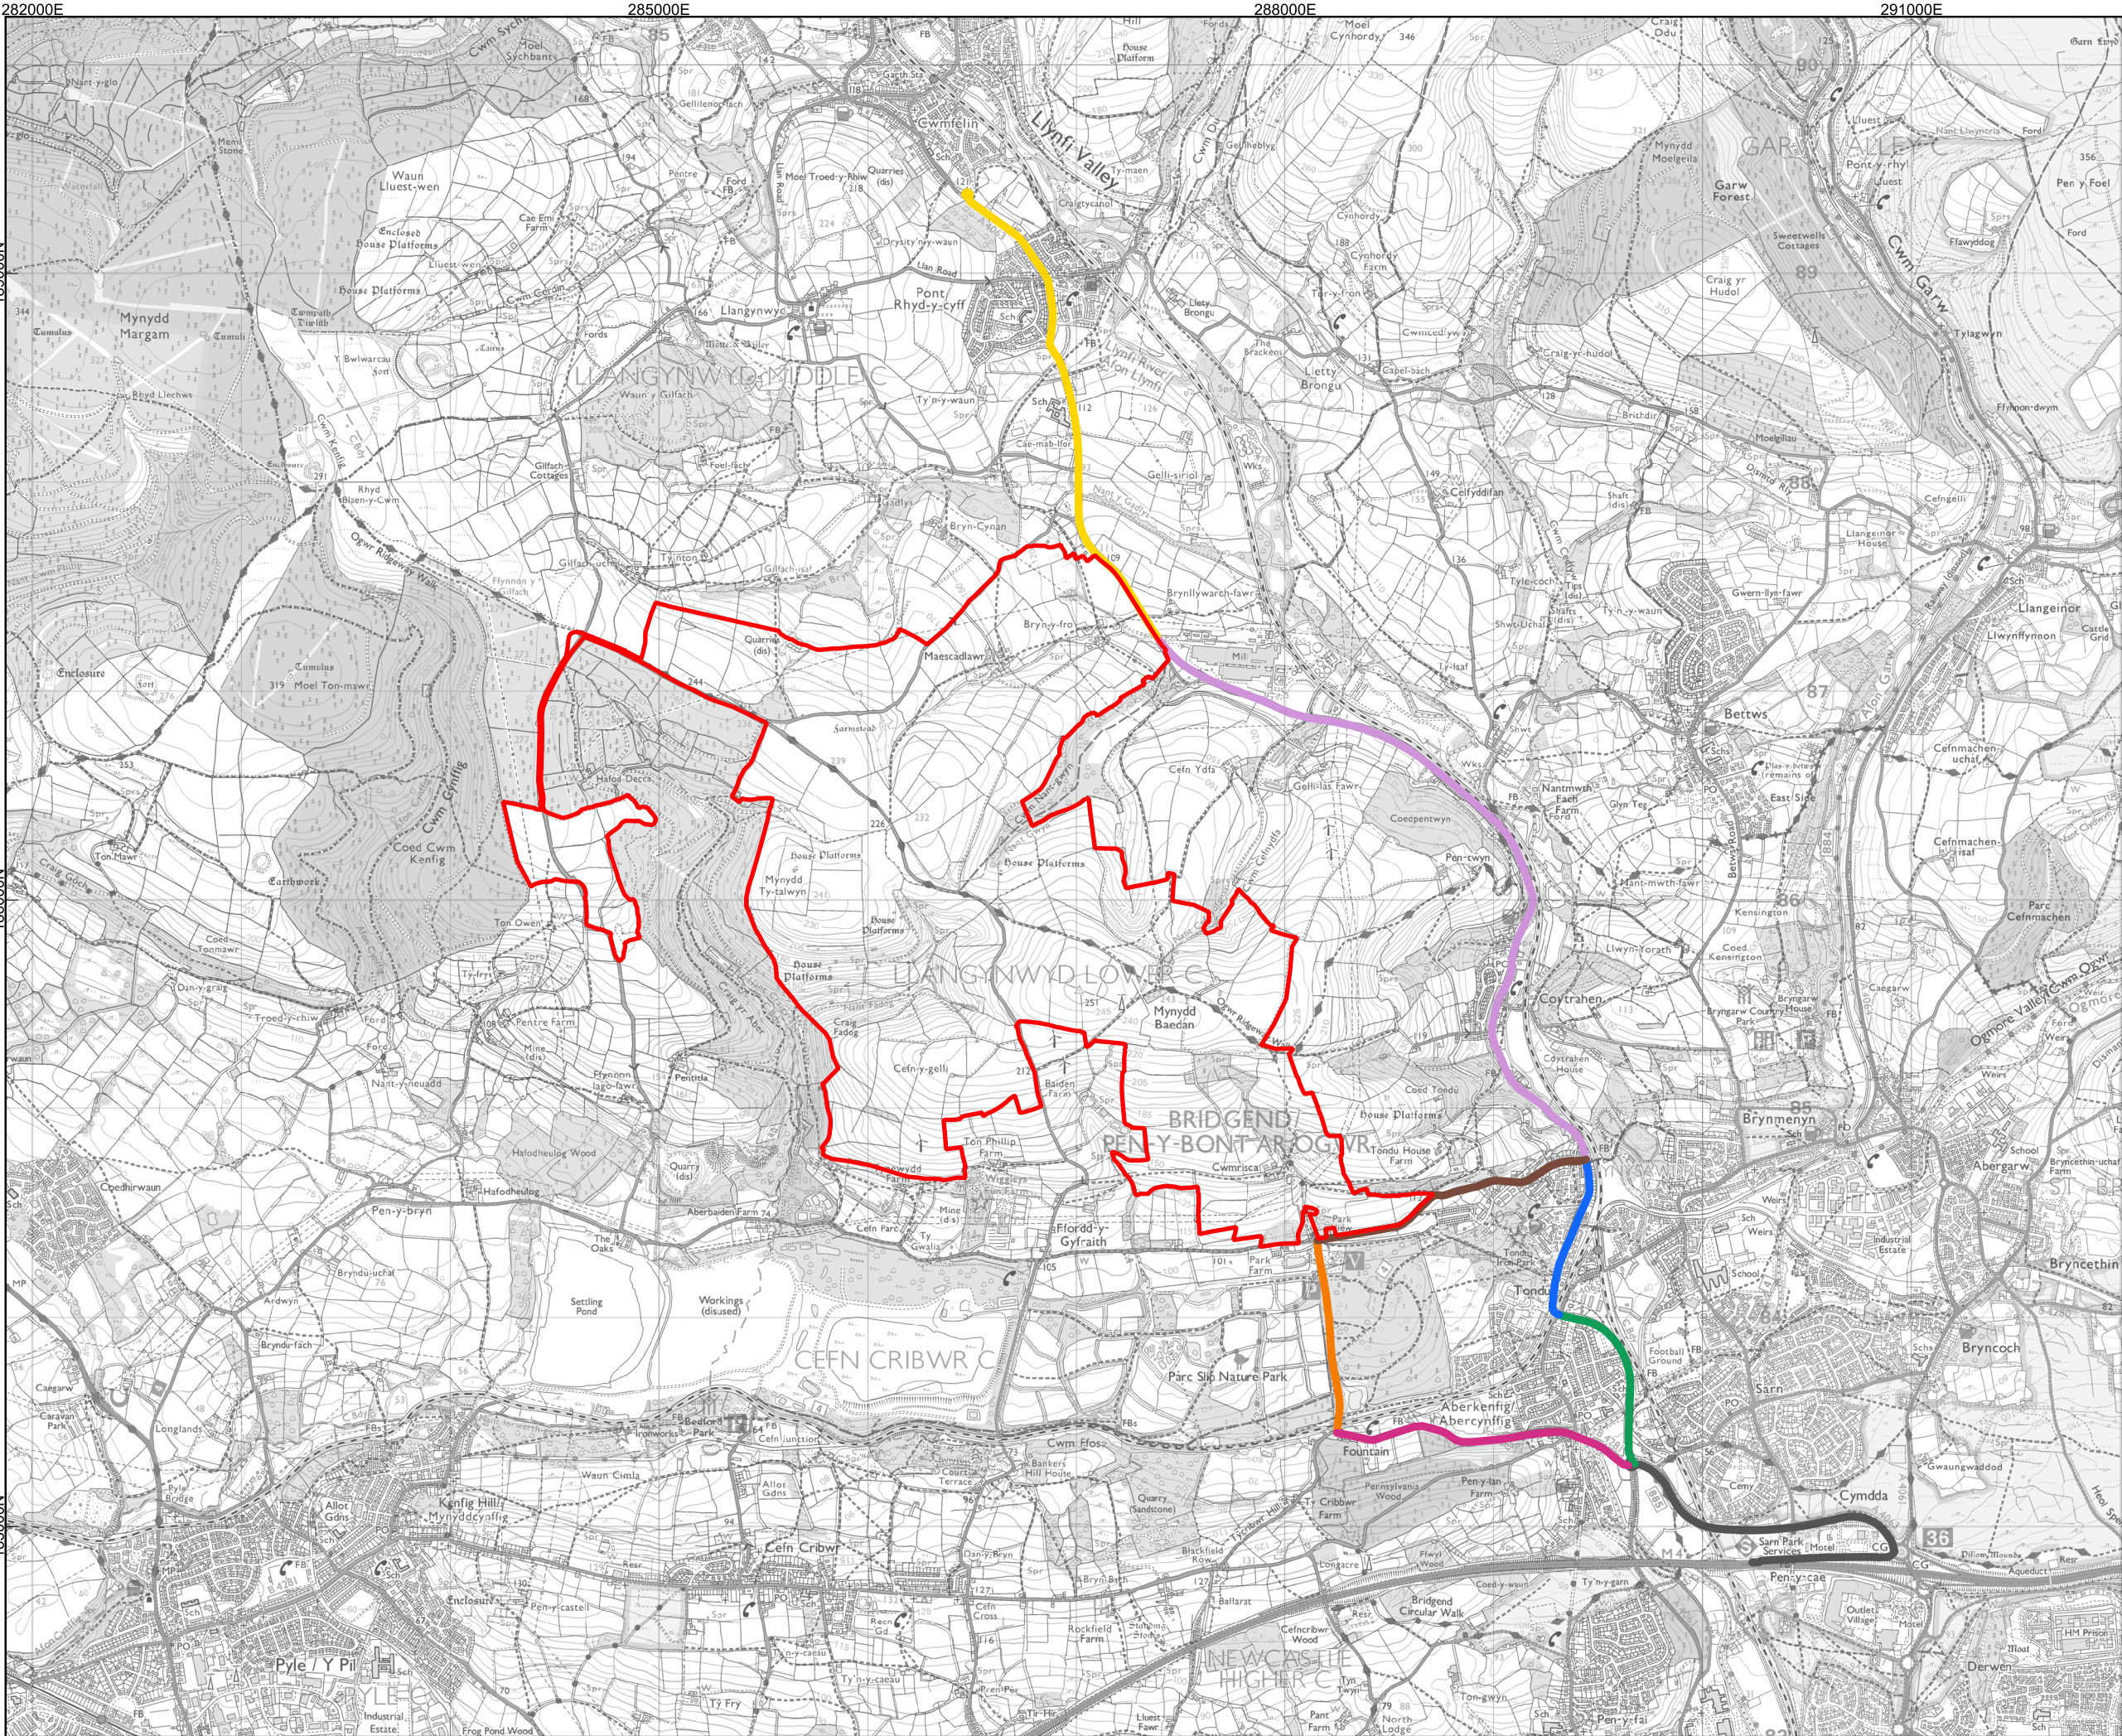

- Legend
- Site Boundary
 - Link 1: A4063 between B4281 and M4
 - Link 2: A4063 between Bryn Road and B4281
 - Link 3: A4063 between Derllwyn Road and Bryn Road
 - Link 4: A4063 south of site access to Derllwyn Road
 - Link 5: A4063 north of site access
 - Link 6: Fountain Road between New Road and Tycribwr Hill
 - Link 7: New Road between Fountain Road and A4063
 - Link 8: B4281 between Tycribwr Hill and A4063

CRS: EPSG:27700
Projection: Transverse Mercator
Ellipsoid: EPSG:7001
Units: meters

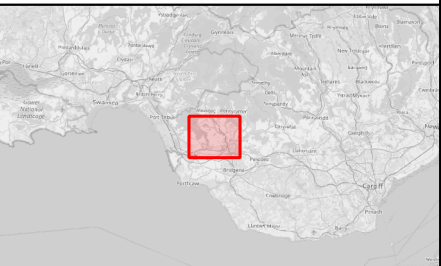


02	07/10/2025	Update Site Boundary	MD	JW	JB
01	12/03/2025	Link Updates and Access	MD	LS	JB
00	03/03/2025	First Draft	MD	LS	JB
Rev	Date	Description	Drm	Chk	App


Mynydd Ty-talwyn Energy Park



TITLE:
Figure 12.1
Study Area

ID:Figure 12.1 - Study Area

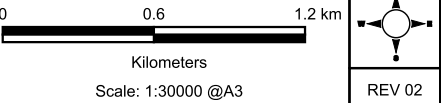


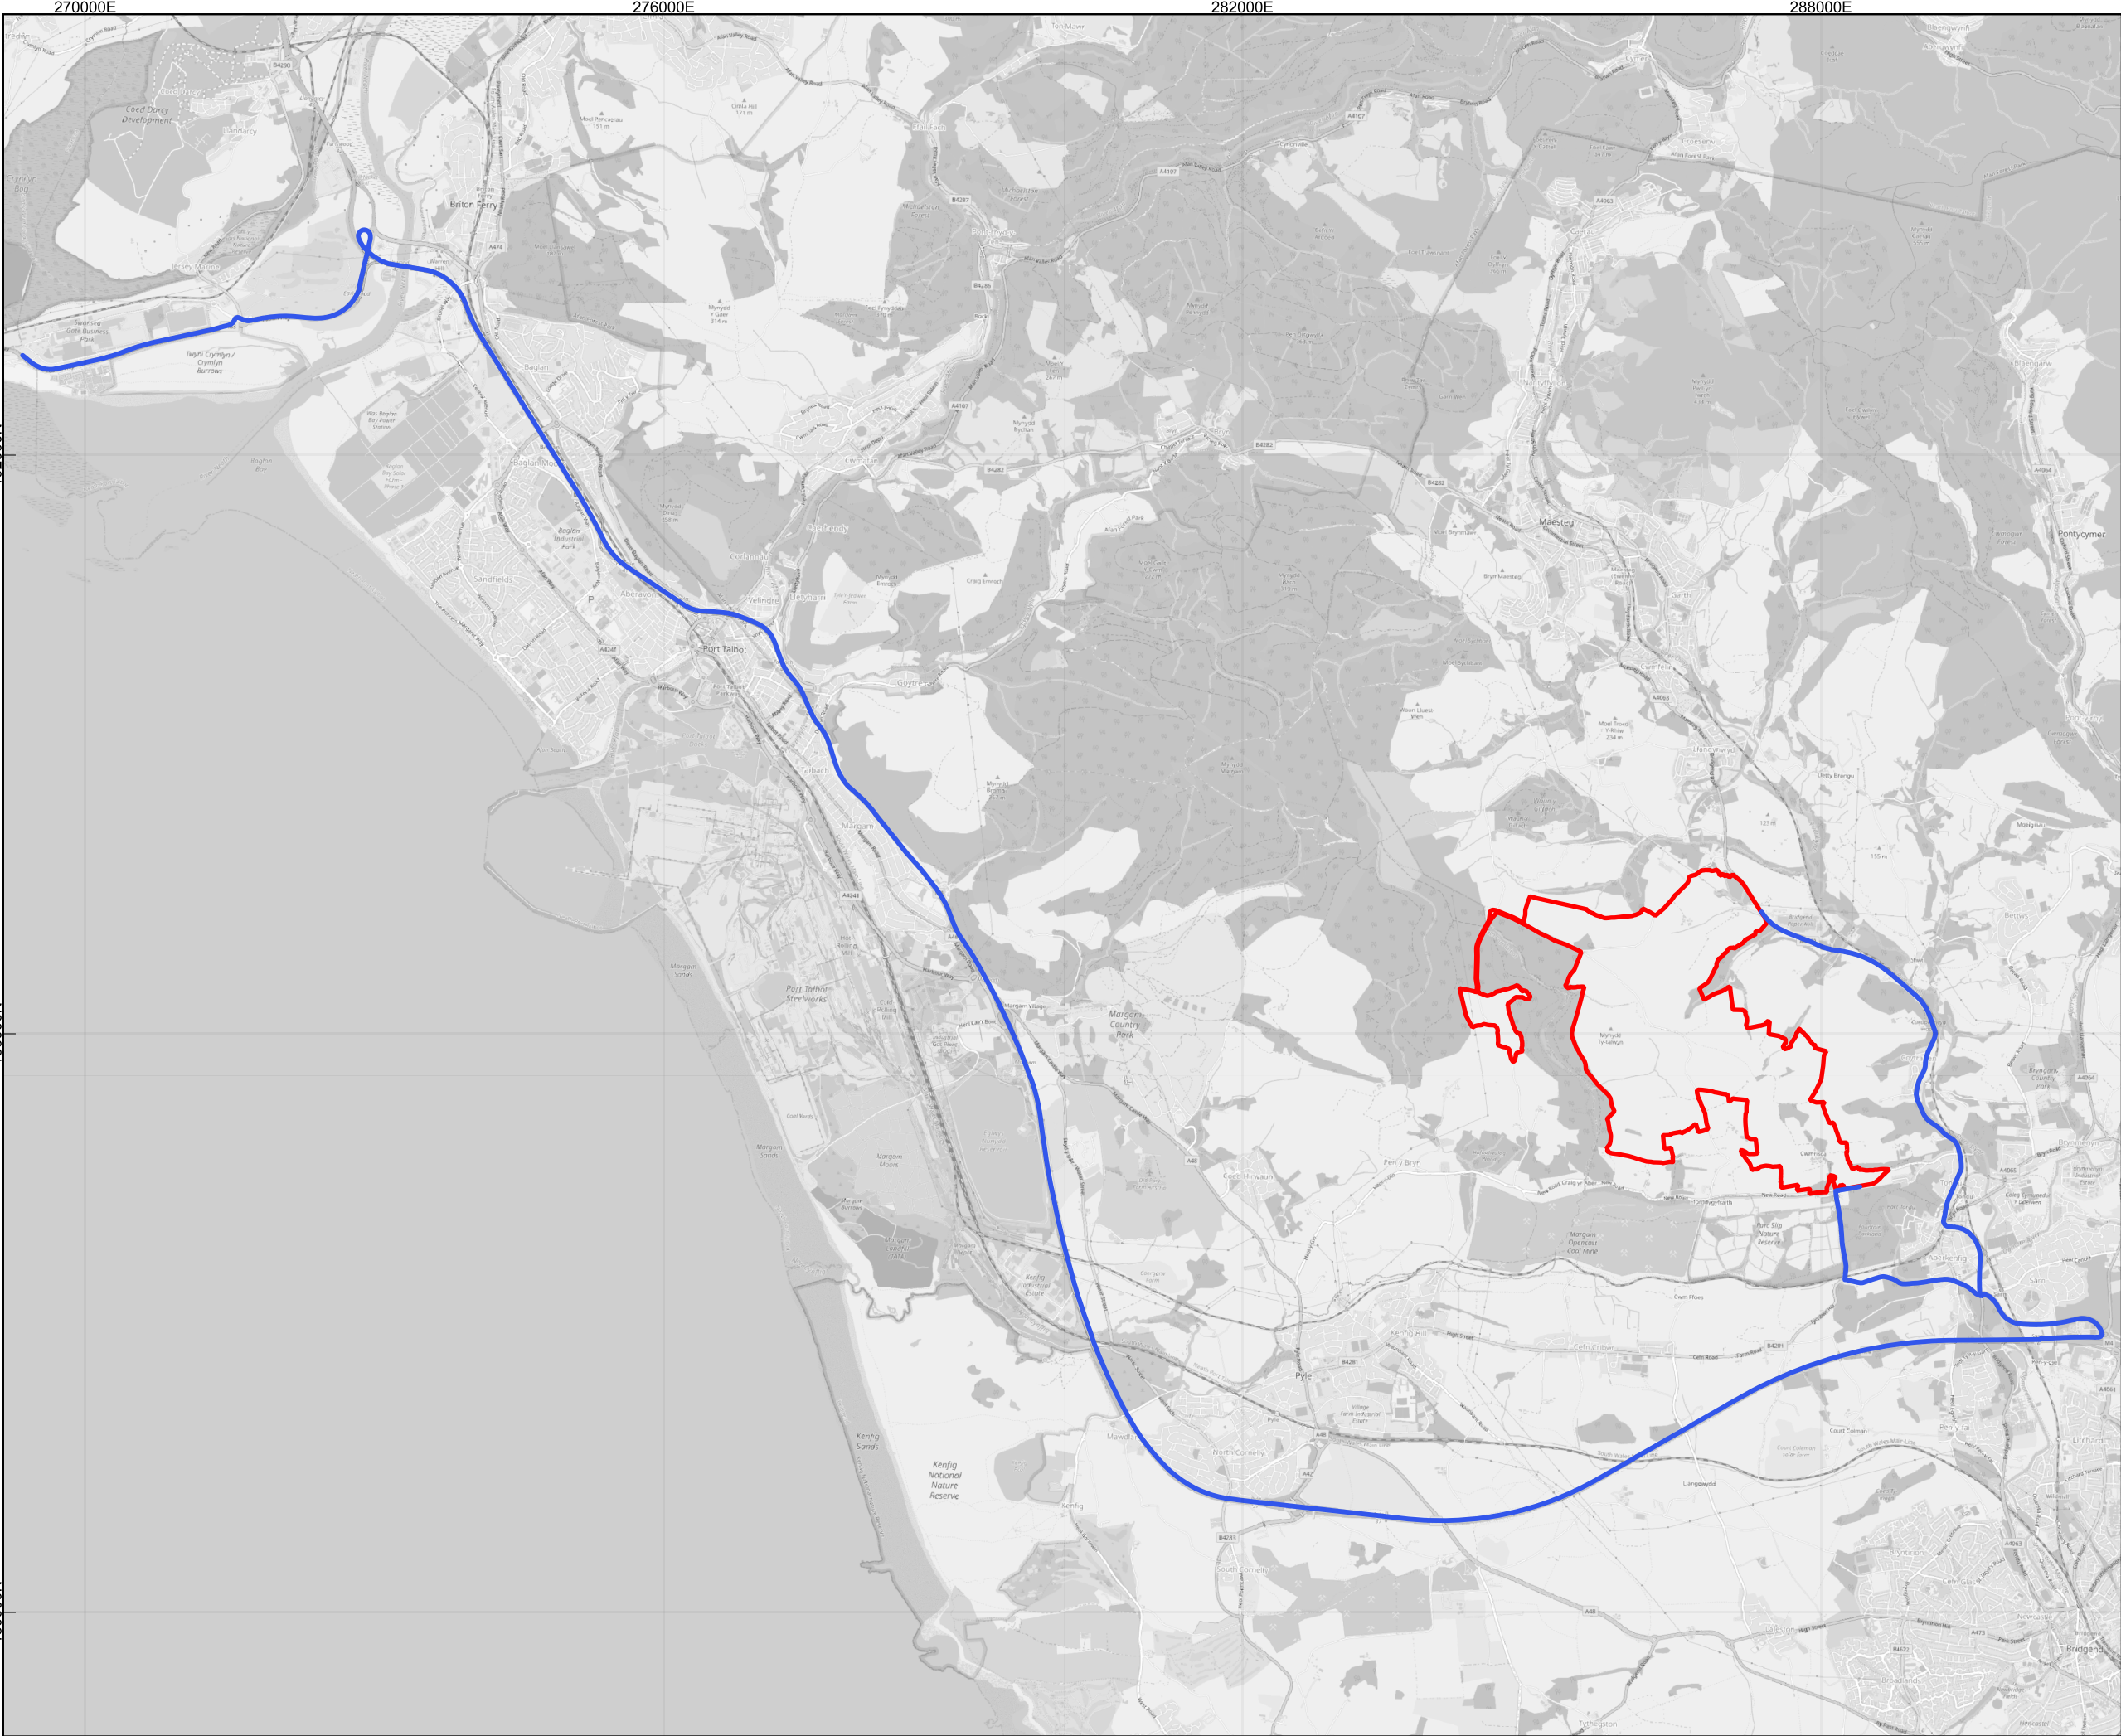

Legend

Site Boundary

Abnormal Load Routes

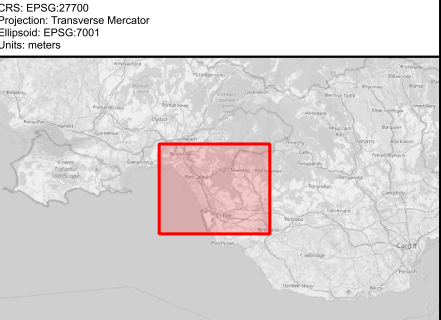


Rev	Date	Description	Drm	Chk	App
01	07/10/2025	Update Site Boundary	MD	JW	JB
00	19/03/2025	First Draft	MD	LS	JB

Mynydd Ty-talwyn Energy Park




TITLE:
Figure 12.2
Abnormal Load Routes

ID:Figure 12.2 - Abnormal Load Routes

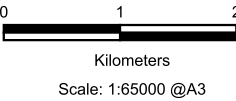

REV 01

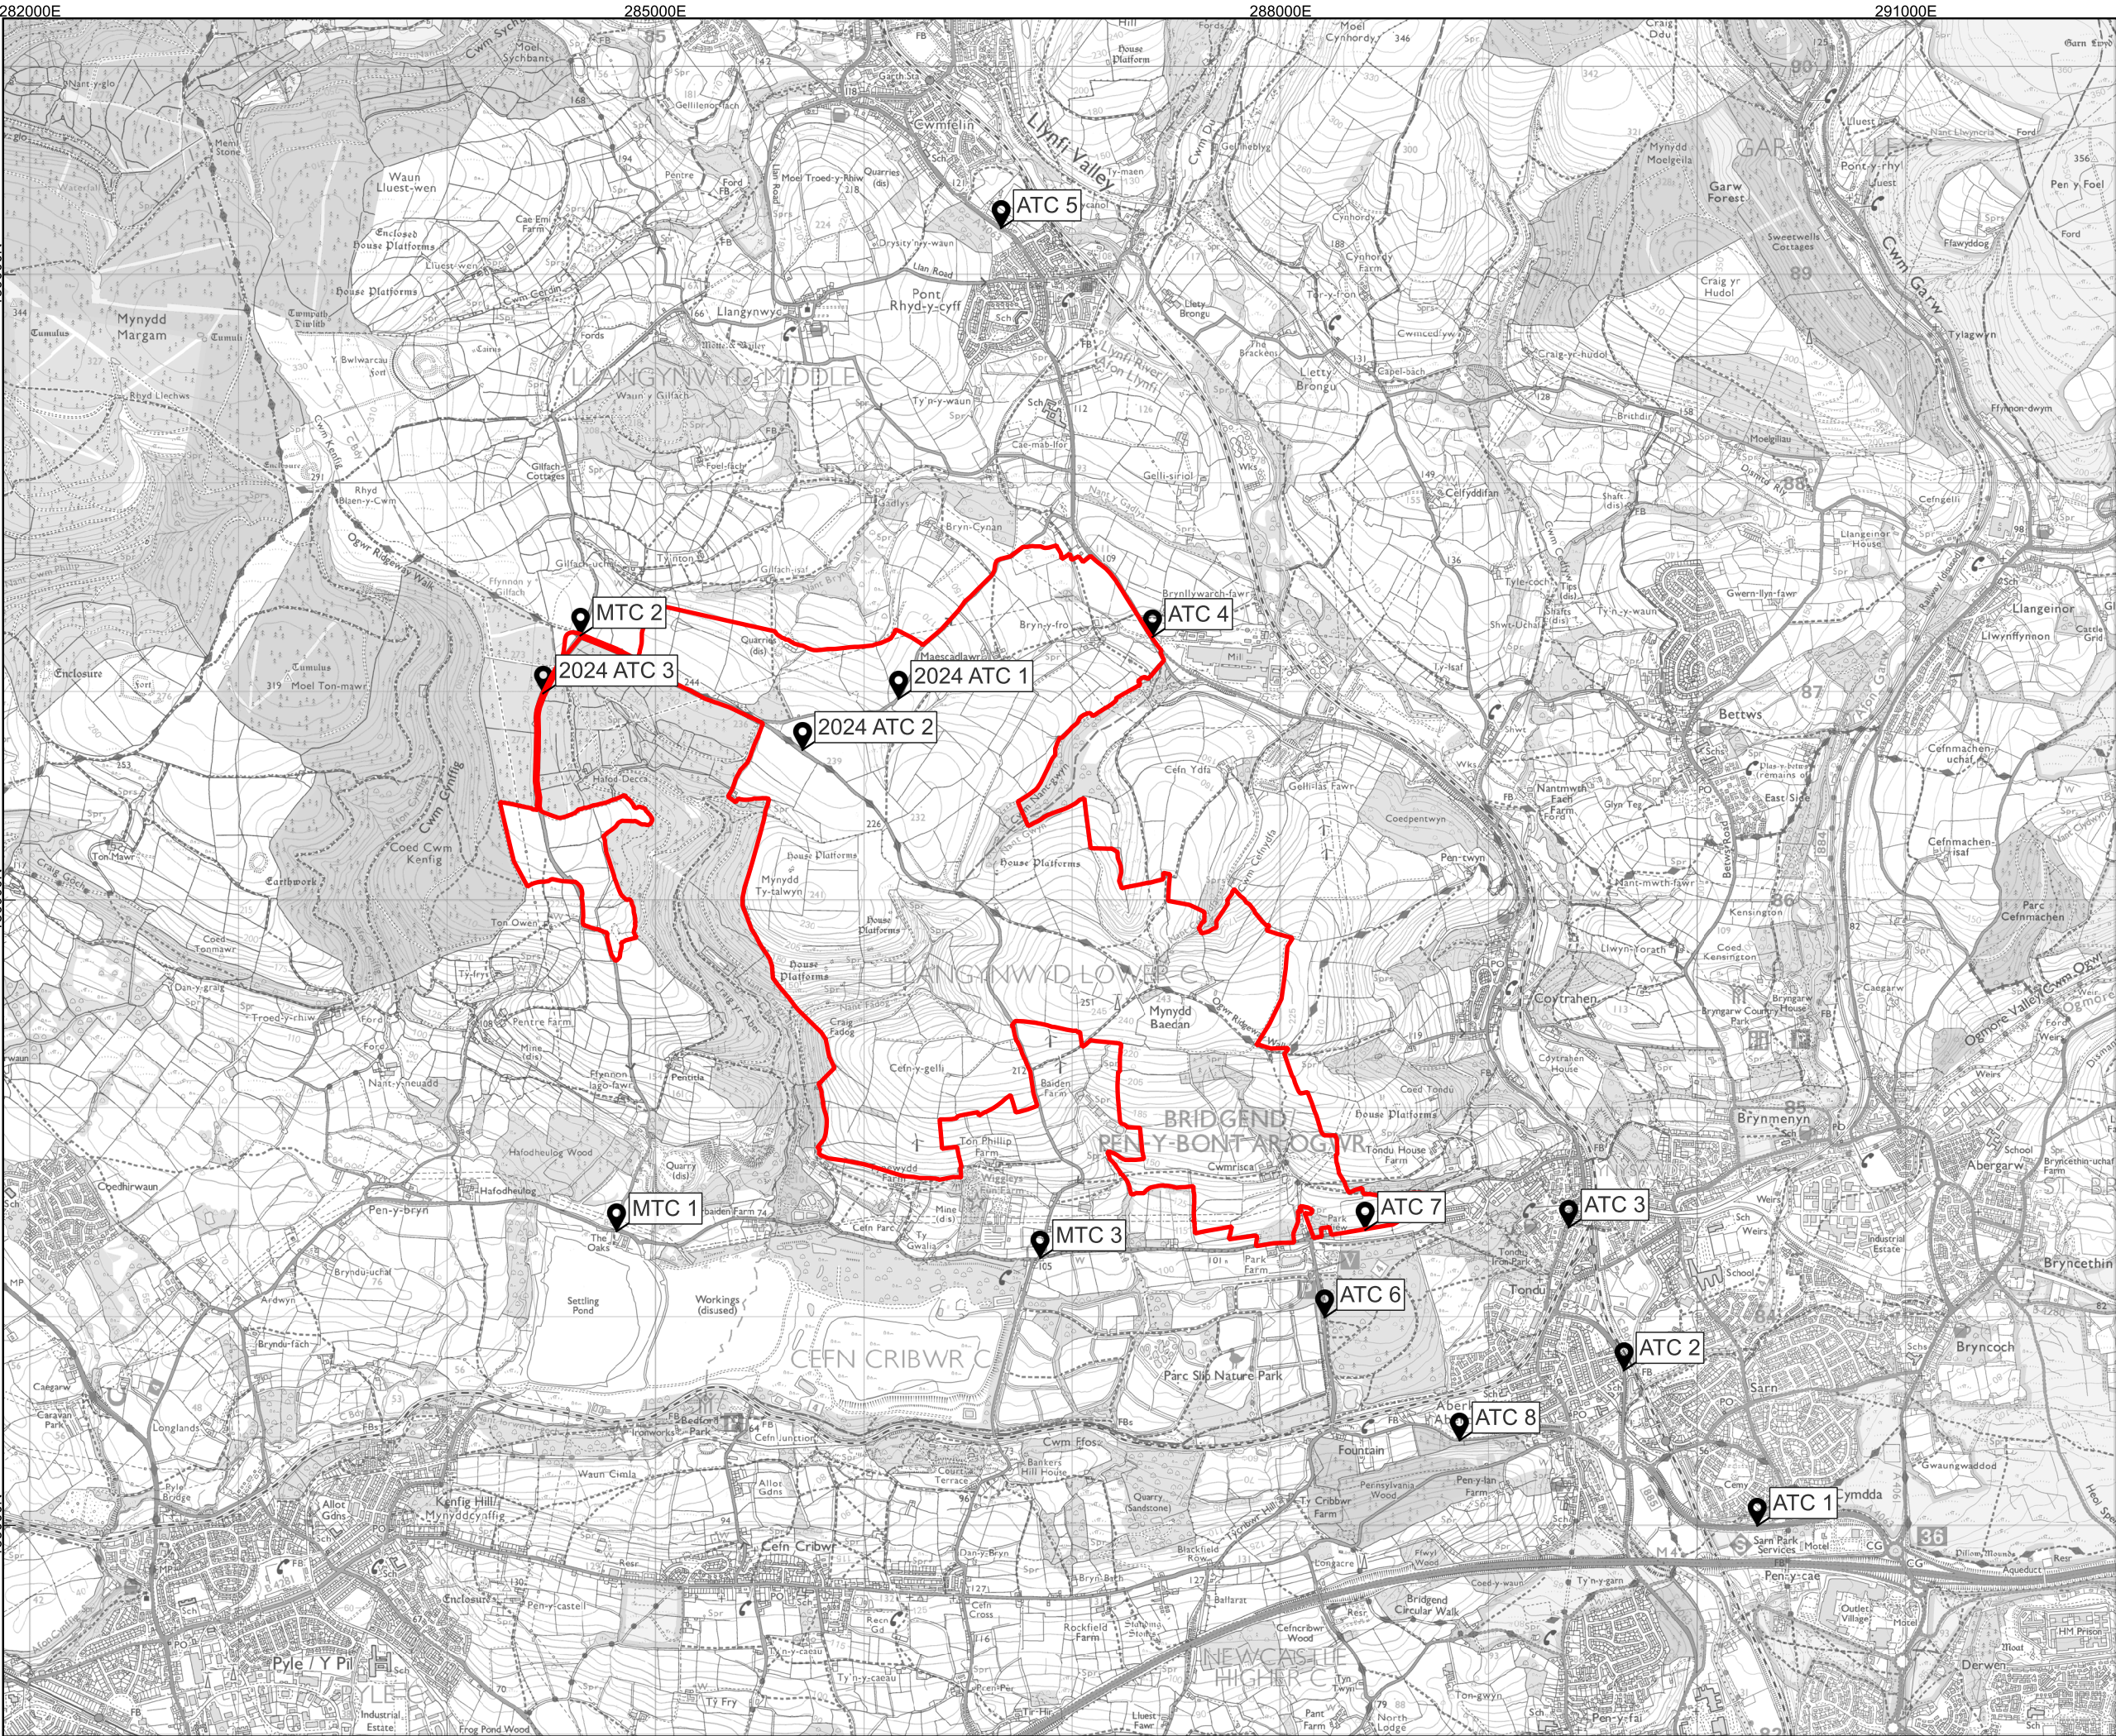

Legend

Site Boundary

Traffic Count Points

CRS: EPSG:27700
Projection: Transverse Mercator
Ellipsoid: EPSG:7001
Units: meters

02	07/10/2025	Update Site Boundary	MD	JW	JB
01	12/03/2025	Link Updates and Access	MD	LS	JB
00	03/03/2025	First Draft	MD	LS	JB
Rev	Date	Description	Drm	Chk	App

Mynydd Ty-talwyn Energy Park

GALILEO EMPOWER

TITLE:

Figure 12.3
Traffic Count Points


ID:Figure 12.3 - Traffic Count Points

00.61.2 km

Kilometers

Scale: 1:30000 @A3

REV 02

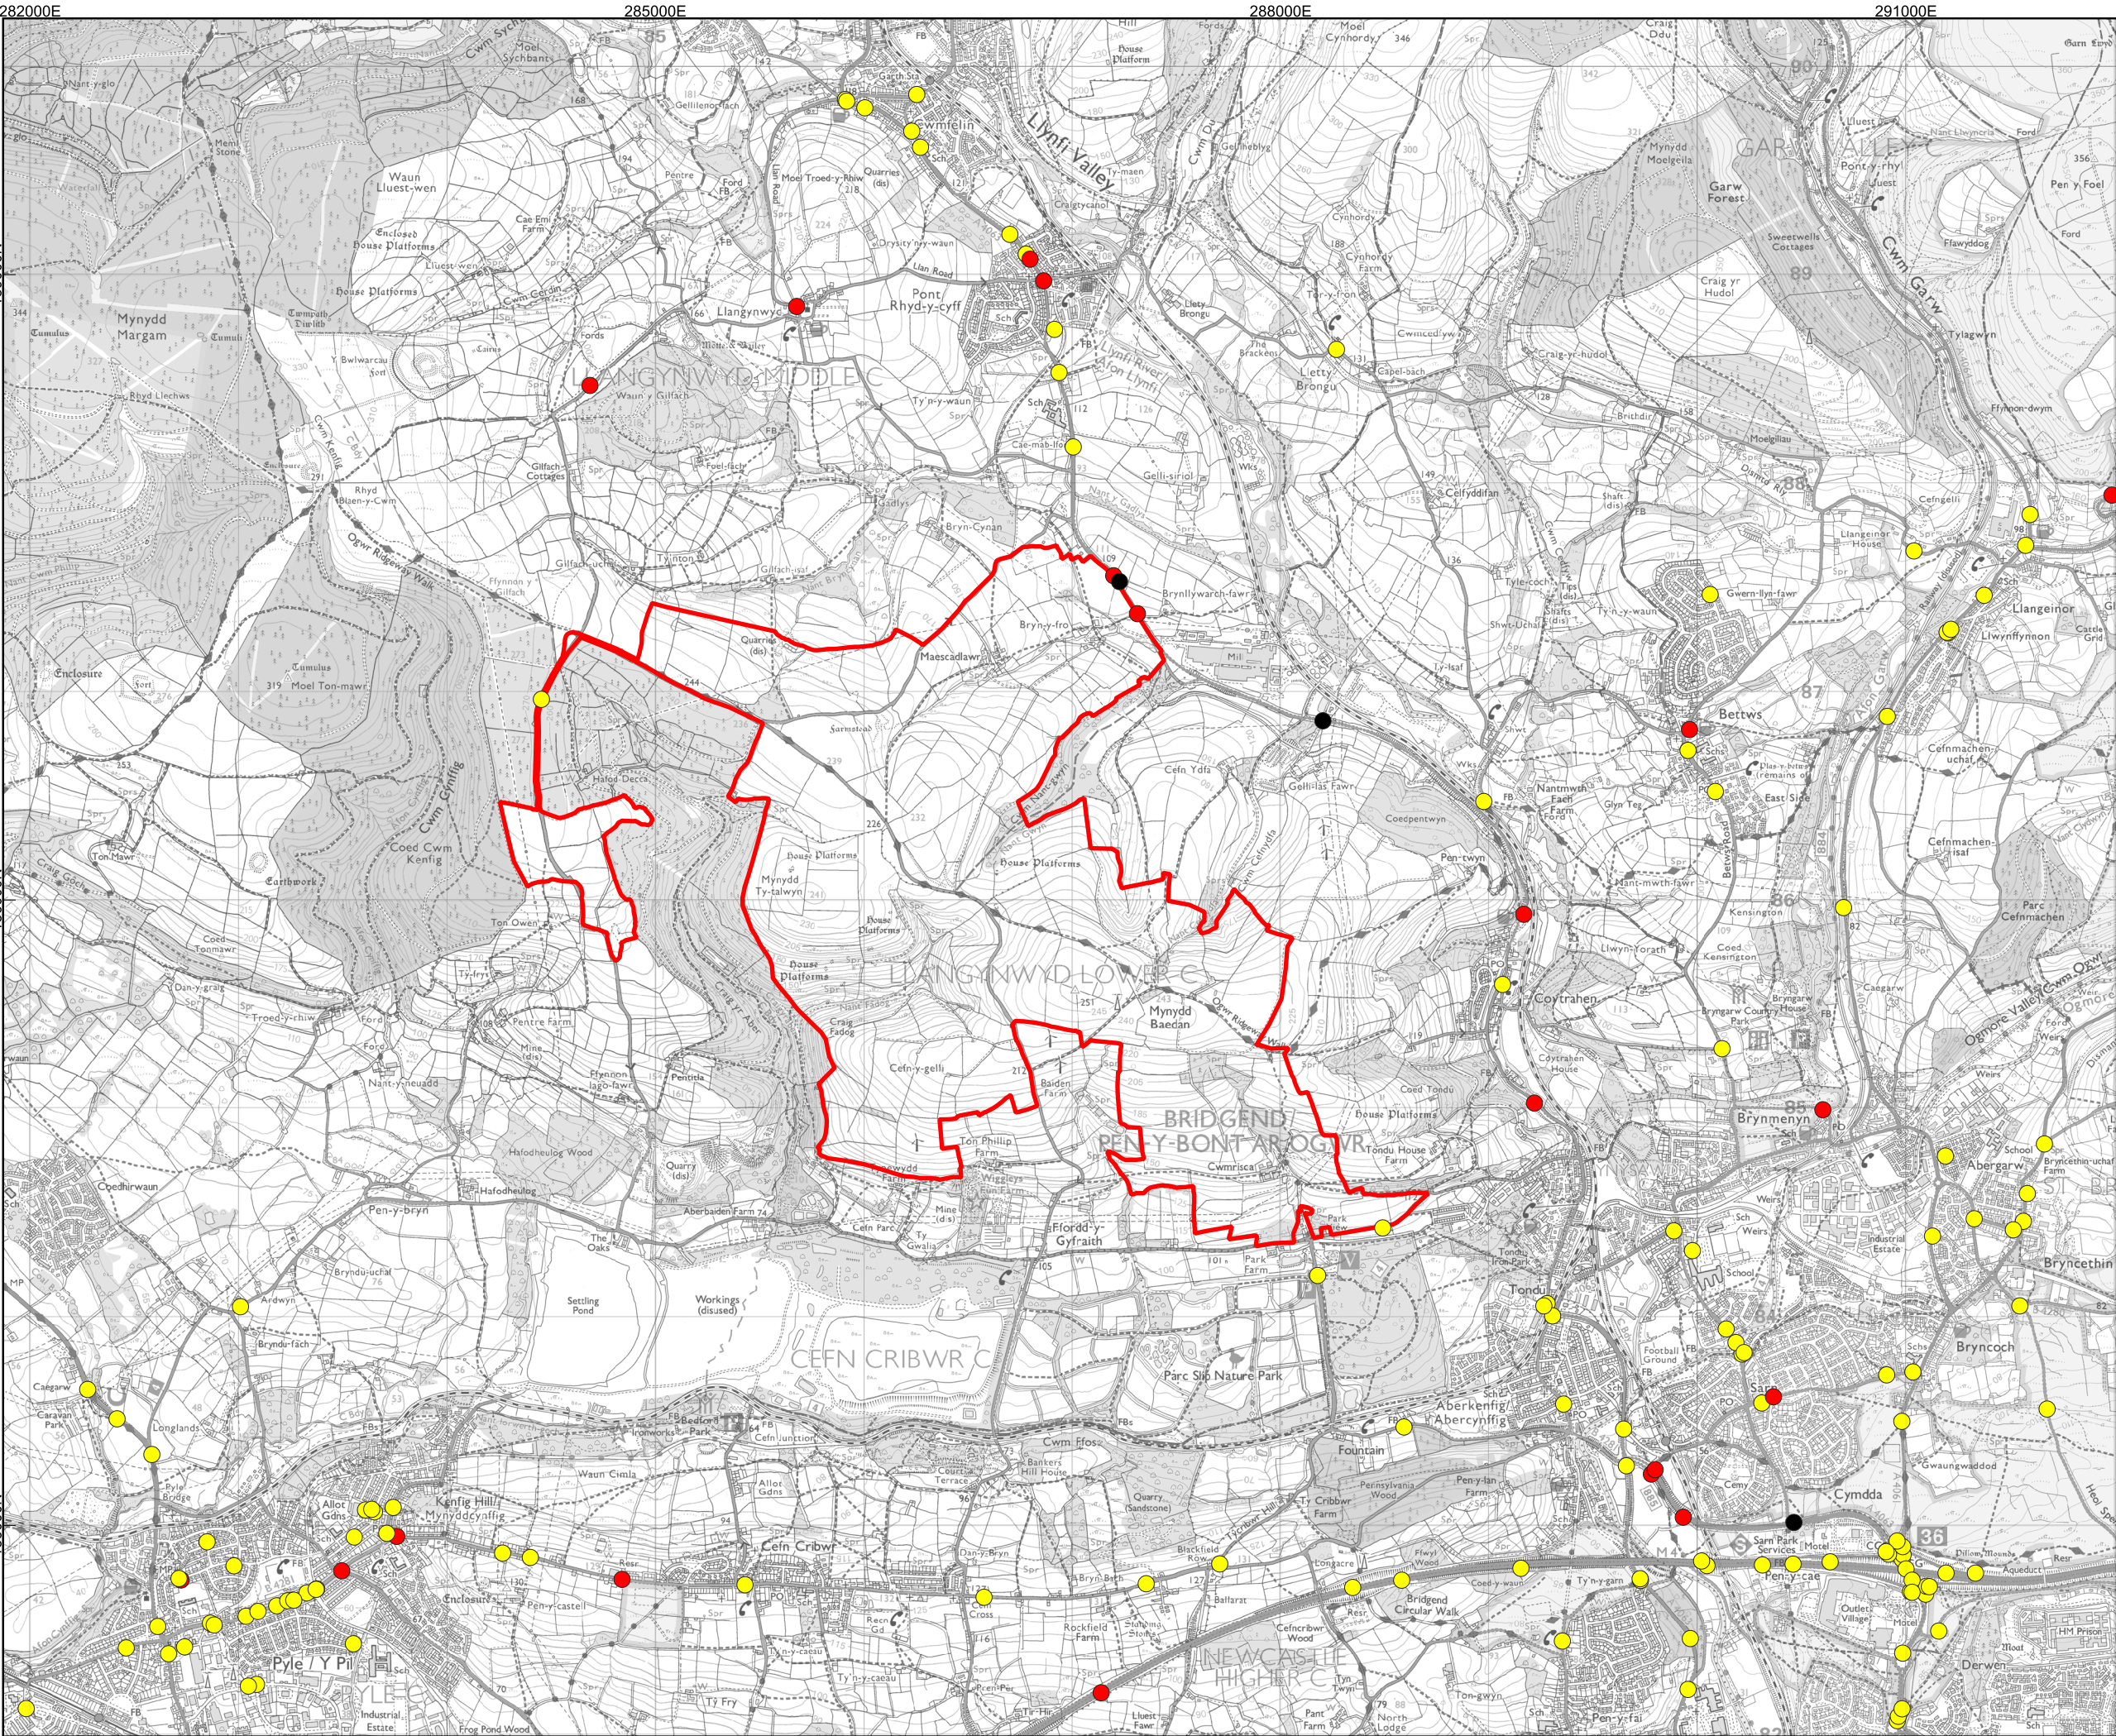

Legend

Site Boundary

Accidents - Last 5 Years

Fatal

Serious

Slight

CRS: EPSG:27700
Projection: Transverse Mercator
Ellipsoid: EPSG:7001
Units: meters

01	07/10/2025	Update Site Boundary	MD	JW	JB
00	03/03/2025	First Draft	MD	LS	JB
Rev	Date	Description	Drm	Chk	App

TITLE:

Figure 12.4
Traffic Accident Data

ID:Figure 12.4 - Traffic Accident Data


00.61.2 km

Kilometers


Scale: 1:30000 @A3

REV 01

Attribution: © Crown copyright and database rights 2025 Ordnance Survey ACO00080122.

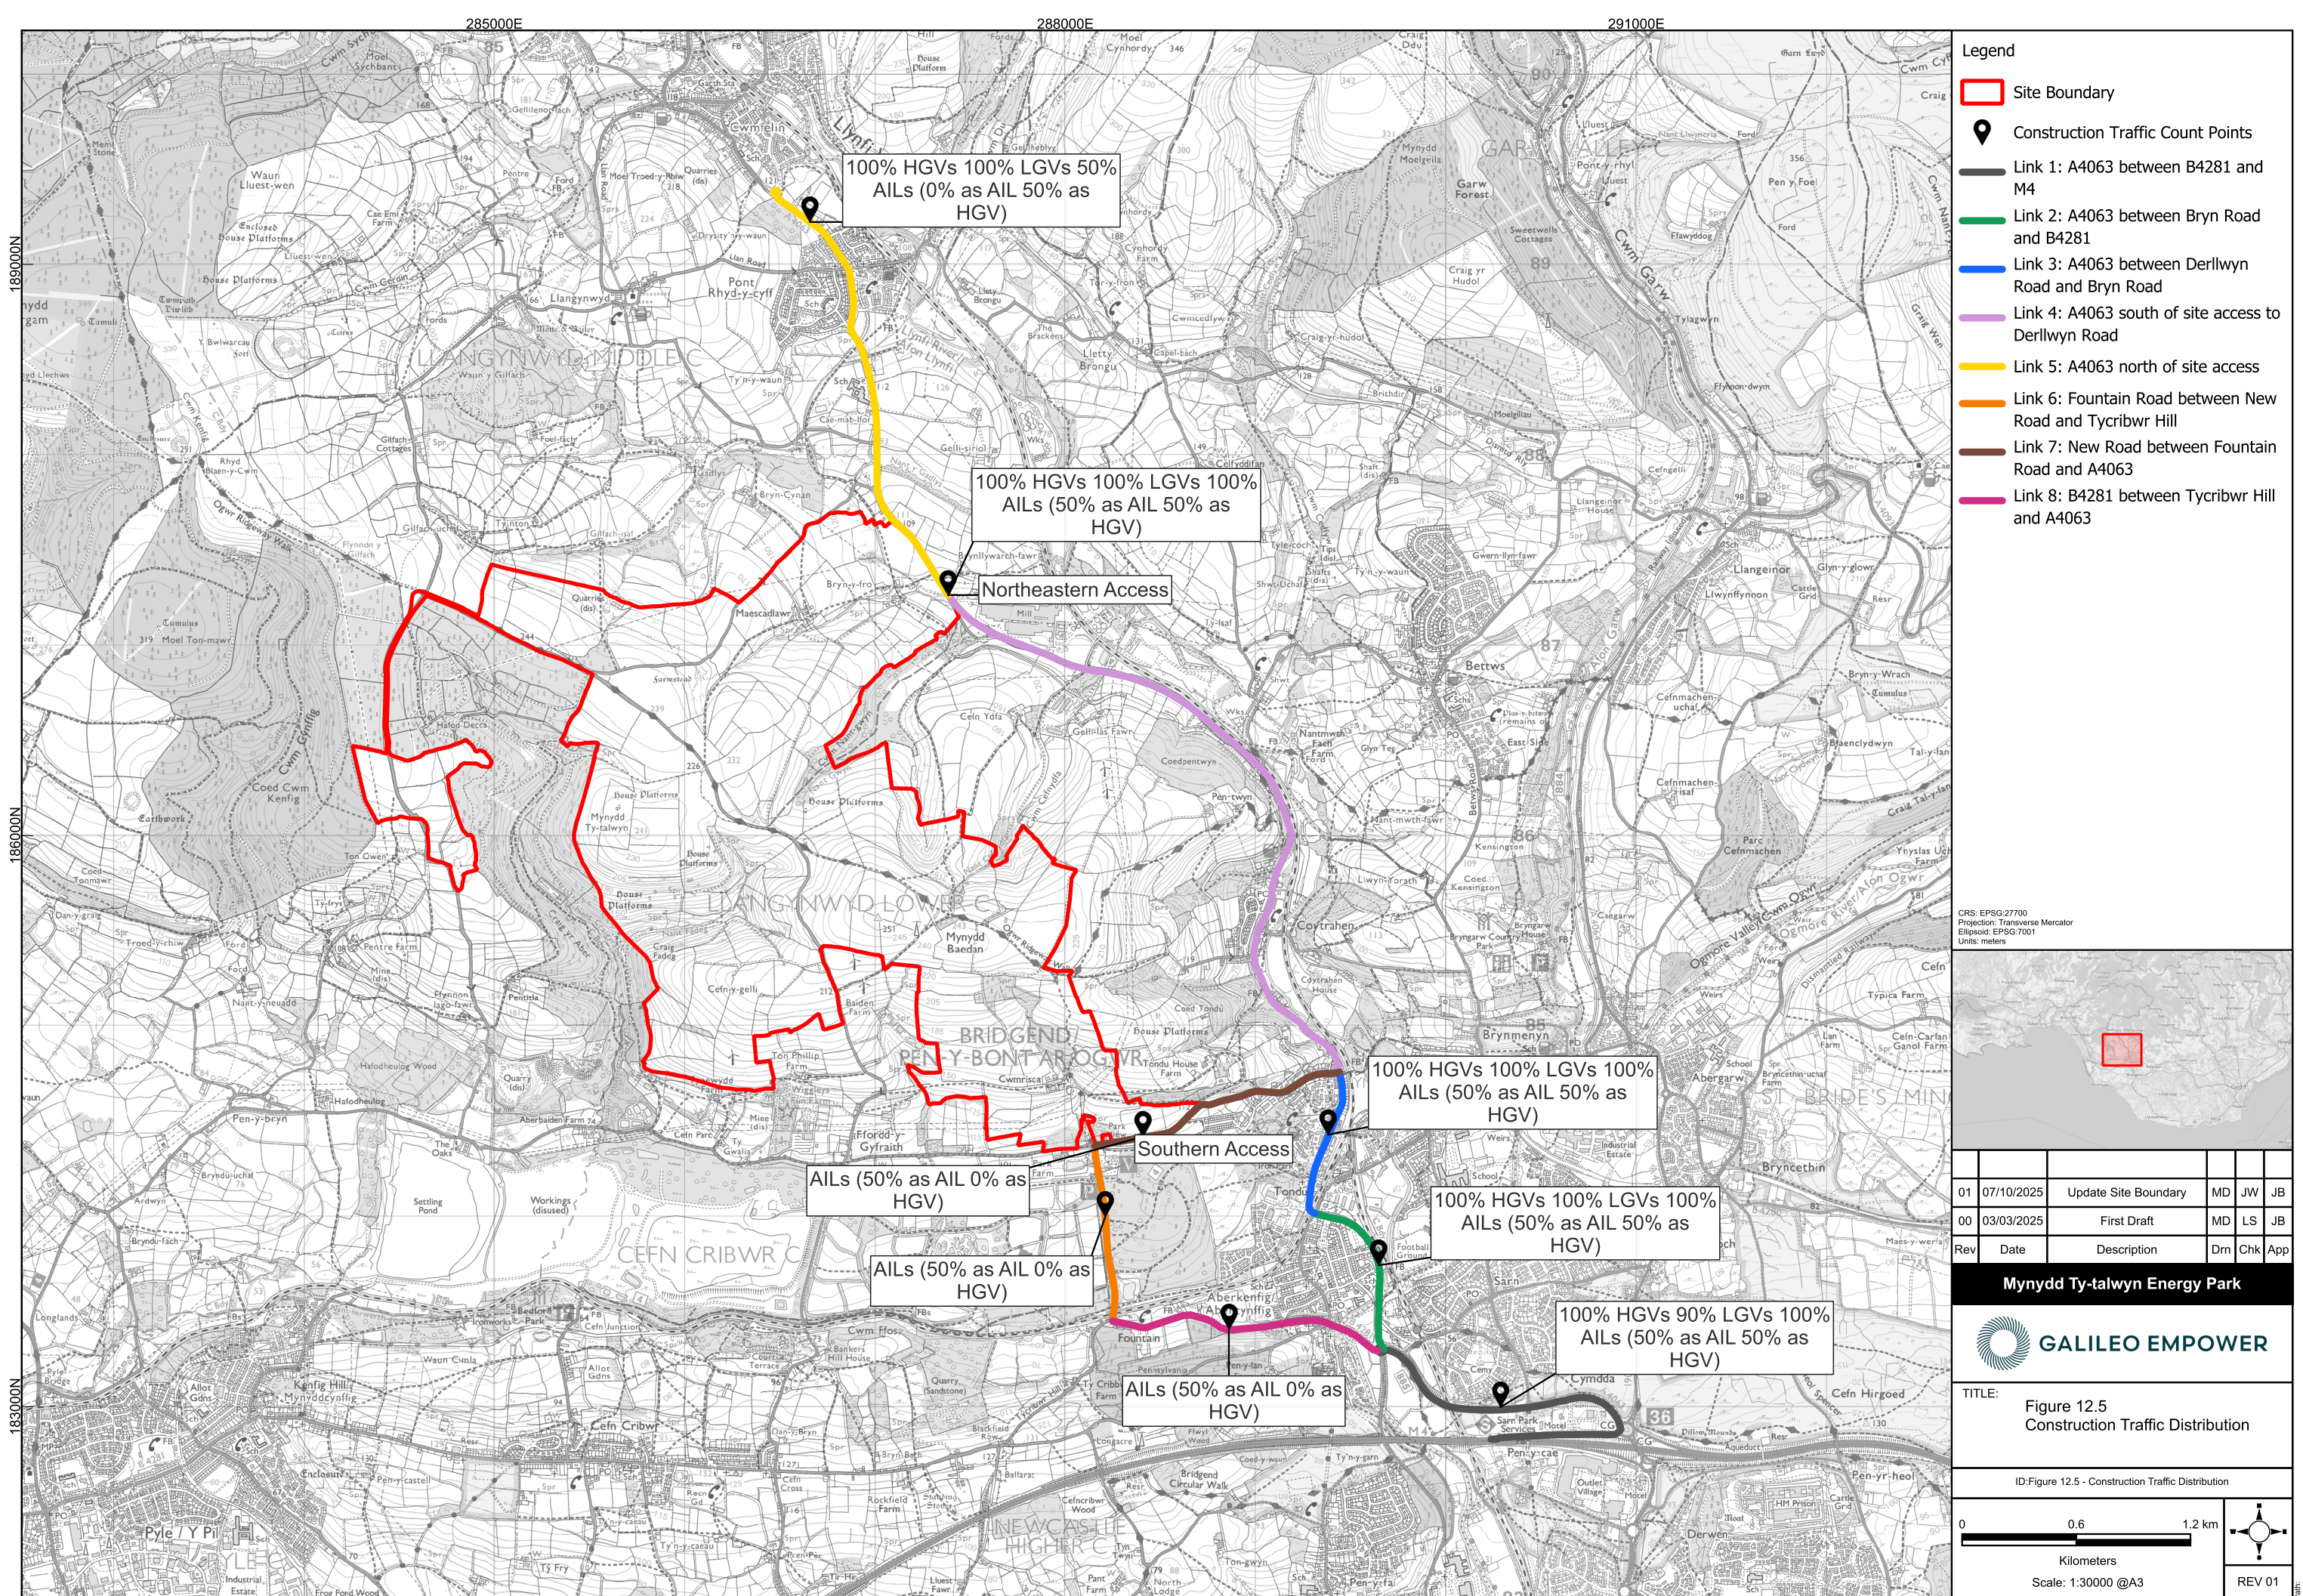

- Legend
- Site Boundary
 - Construction Traffic Count Points
 - Link 1: A4063 between B4281 and M4
 - Link 2: A4063 between Bryn Road and B4281
 - Link 3: A4063 between Derllwyn Road and Bryn Road
 - Link 4: A4063 south of site access to Derllwyn Road
 - Link 5: A4063 north of site access
 - Link 6: Fountain Road between New Road and Tycribwr Hill
 - Link 7: New Road between Fountain Road and A4063
 - Link 8: B4281 between Tycribwr Hill and A4063

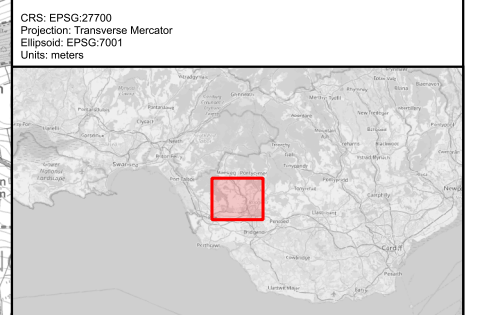

01	07/10/2025	Update Site Boundary	MD	JW	JB
00	03/03/2025	First Draft	MD	LS	JB
Rev	Date	Description	Drm	Chk	App

Mynydd Ty-talwyn Energy Park


GALILEO EMPOWER

TITLE: Figure 12.5
Construction Traffic Distribution

ID: Figure 12.5 - Construction Traffic Distribution

0 0.6 1.2 km
Kilometers
Scale: 1:30000 @A3

REV 01

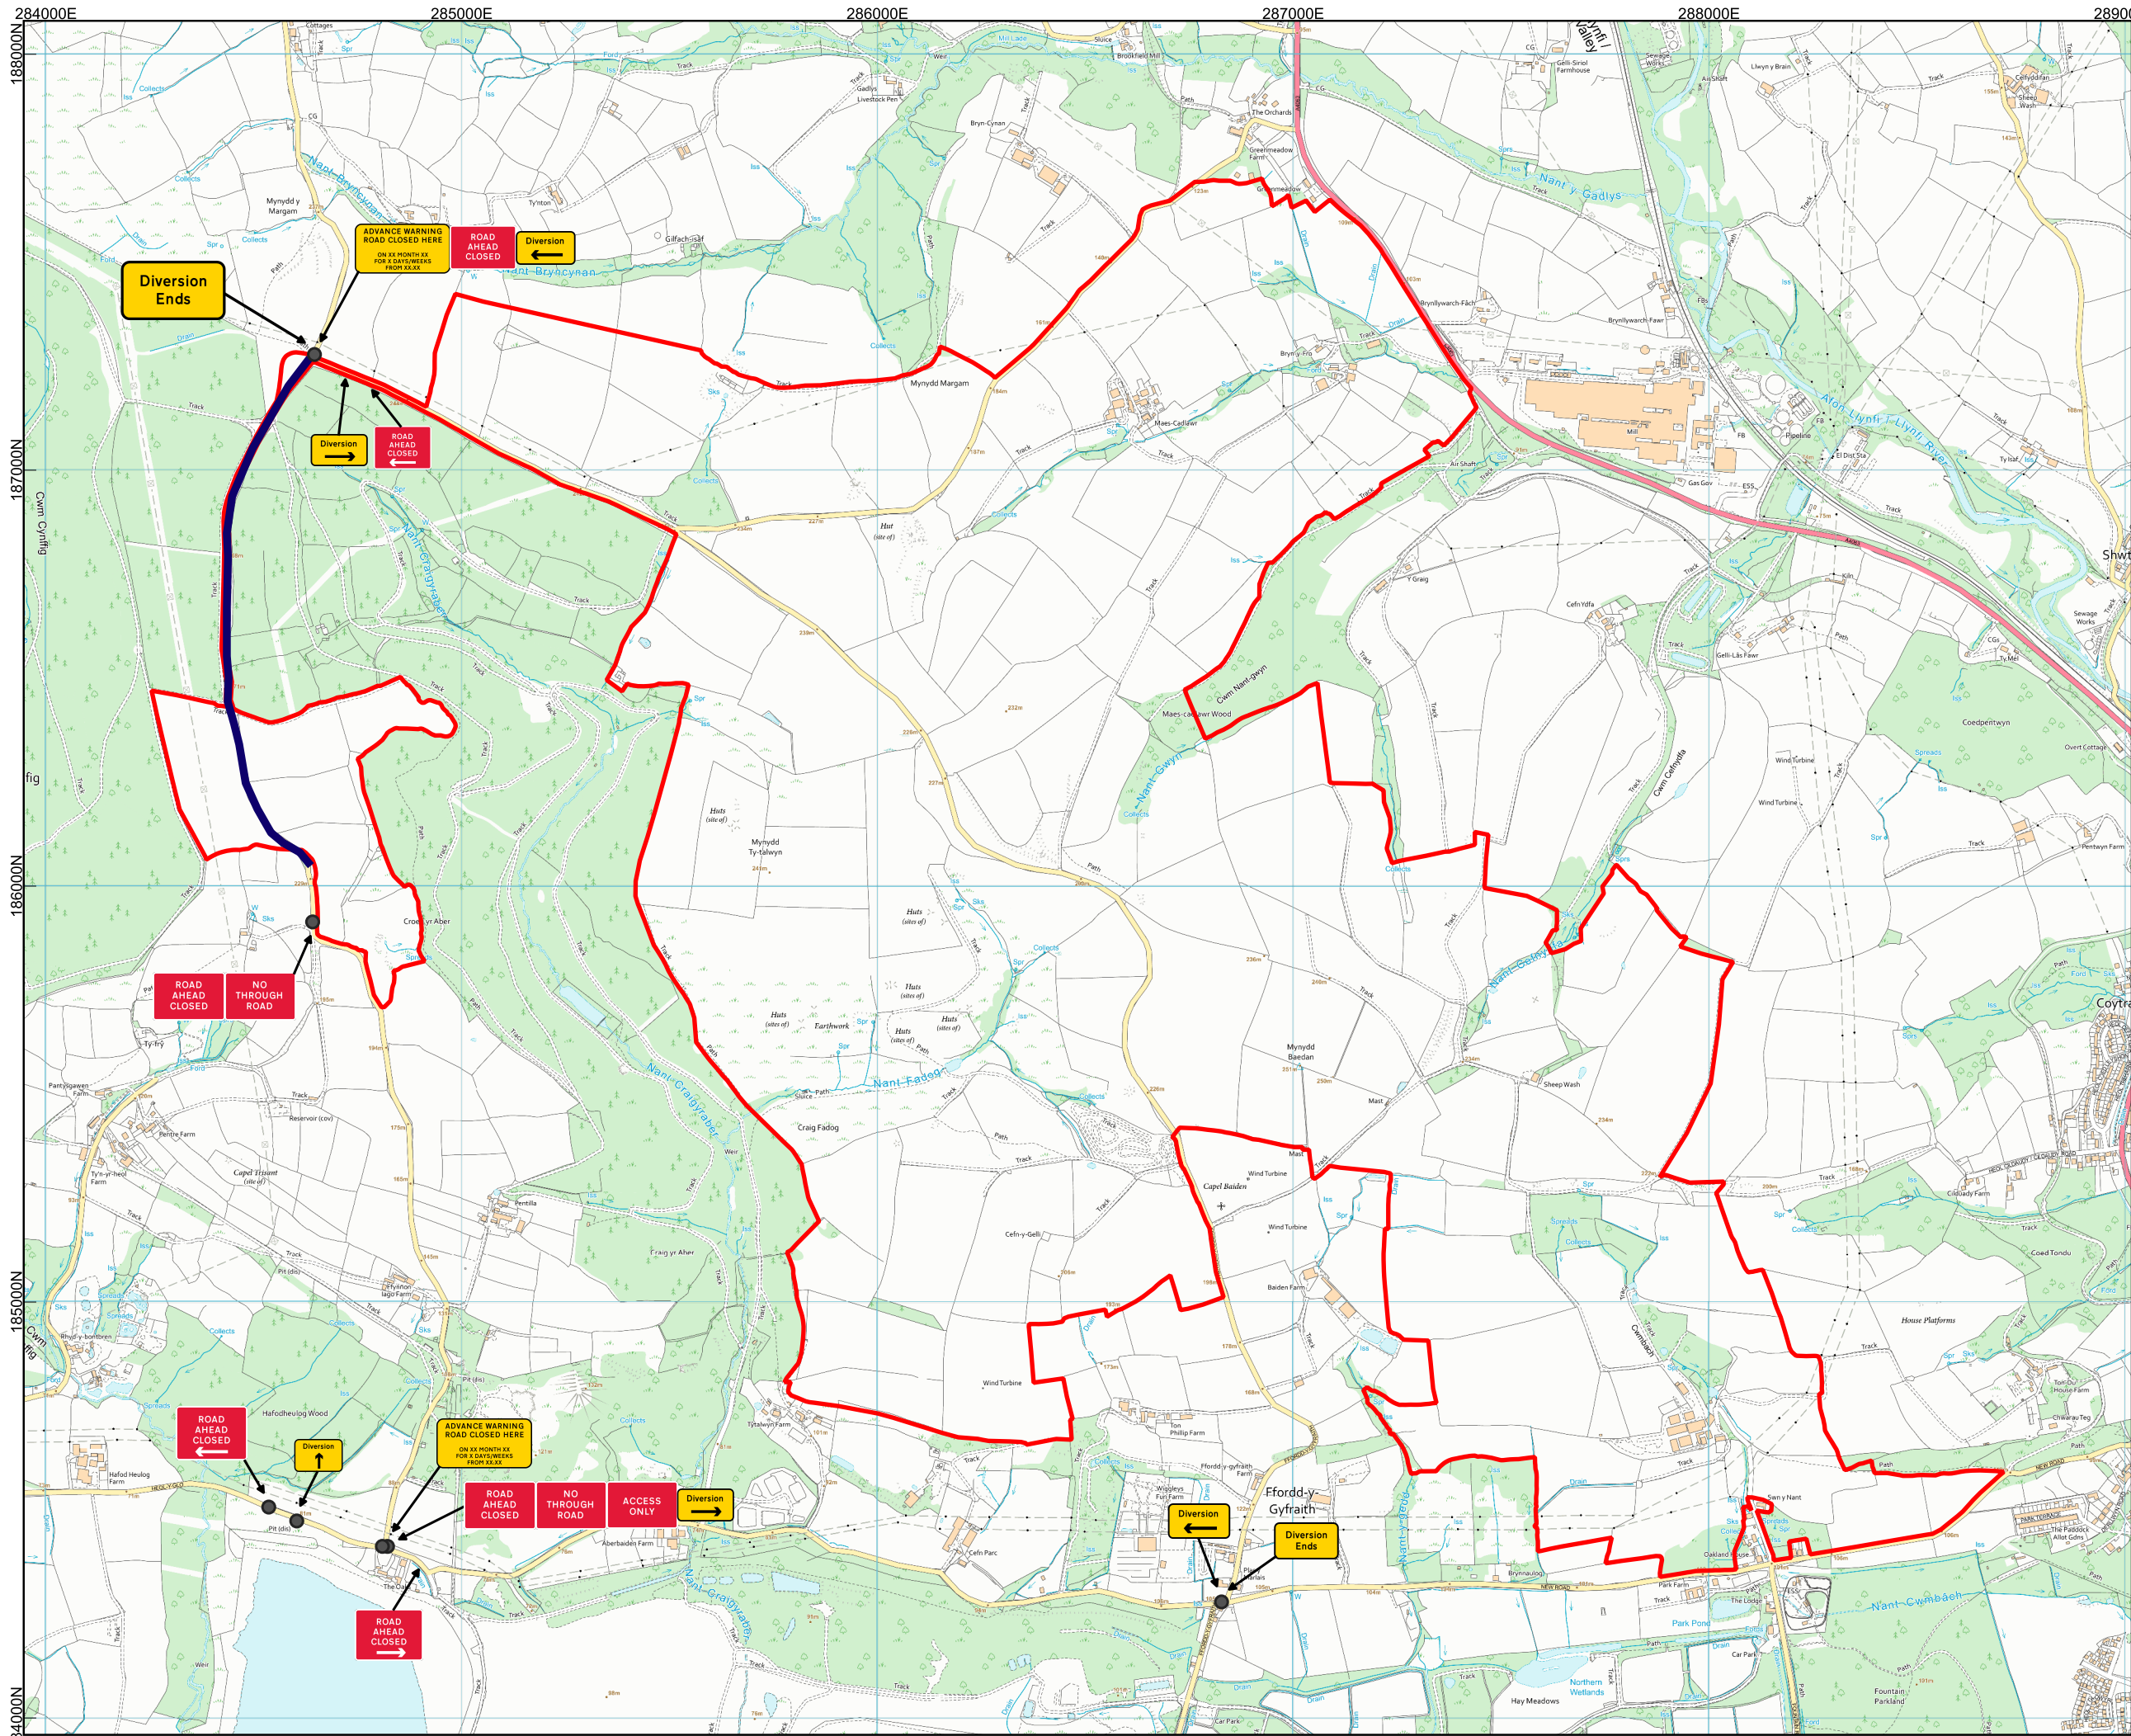

Legend

Site Boundary

Road Closure

Road Closure Points

CRS: EPSG:27700
Projection: Transverse Mercator
Ellipsoid: EPSG:7001
Units: meters

00	07/10/2025	First Draft	EL	JW	JB
Rev	Date	Description	Drm	Chk	App

Mynydd Ty-talwyn Energy Park

TITLE: Figure 12.6
Outline Signage Strategy
Sheet 1 of 2


ID:Figure 12.6: Outline Signage Strategy, Sheet 1 of 2

00.30.6 km

Kilometers

Scale: 1:15000 @A3

REV 00

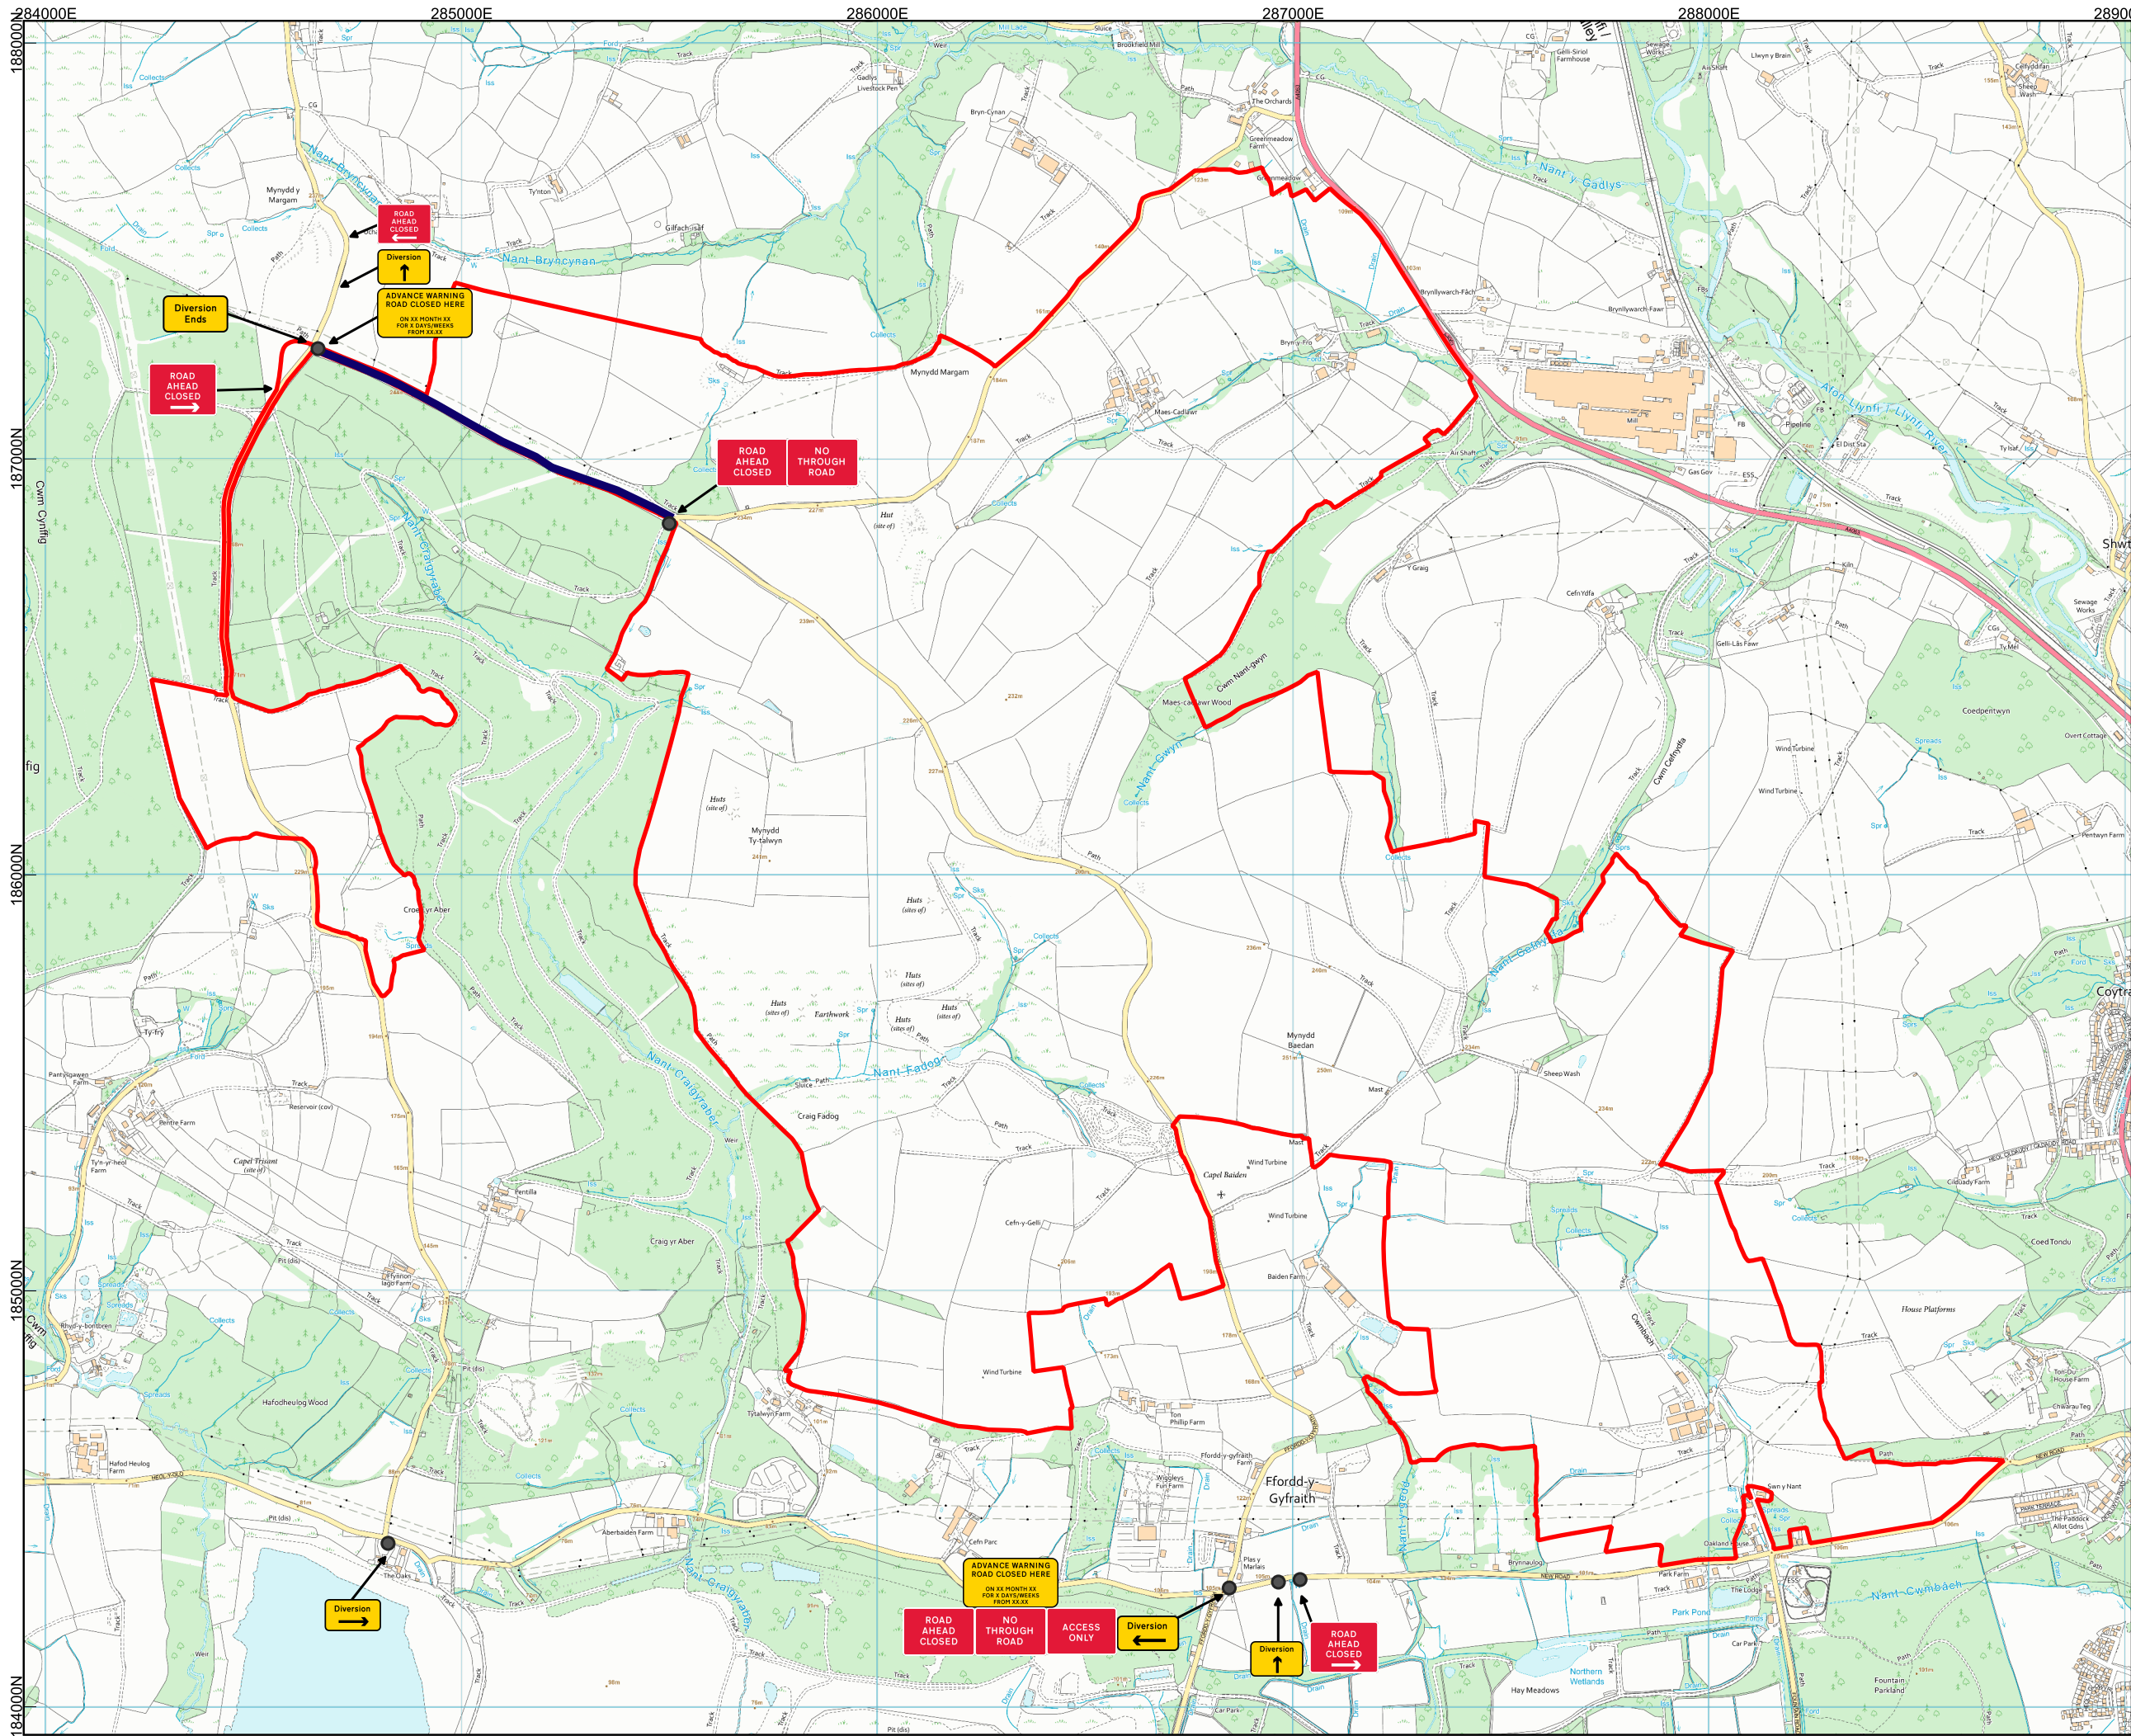

Legend

Site Boundary

Road Closure

Road Closure Points

CRS: EPSG:27700
Projection: Transverse Mercator
Ellipsoid: EPSG:7001
Units: meters

00	07/10/2025	First Draft	EL	JW	JB
Rev	Date	Description	Drm	Chk	App

GALILEO EMPOWER

TITLE:

Figure 12.7
Outline Signage Strategy
Sheet 2 of 2

ID:Figure 12.7: Outline Signage Strategy, Sheet 2 of 2

00.30.6

Kilometers

Scale: 1:15000 @A3

REV 00

Attribution: © Crown copyright and database rights 2025 Ordnance Survey AC0000808122.