



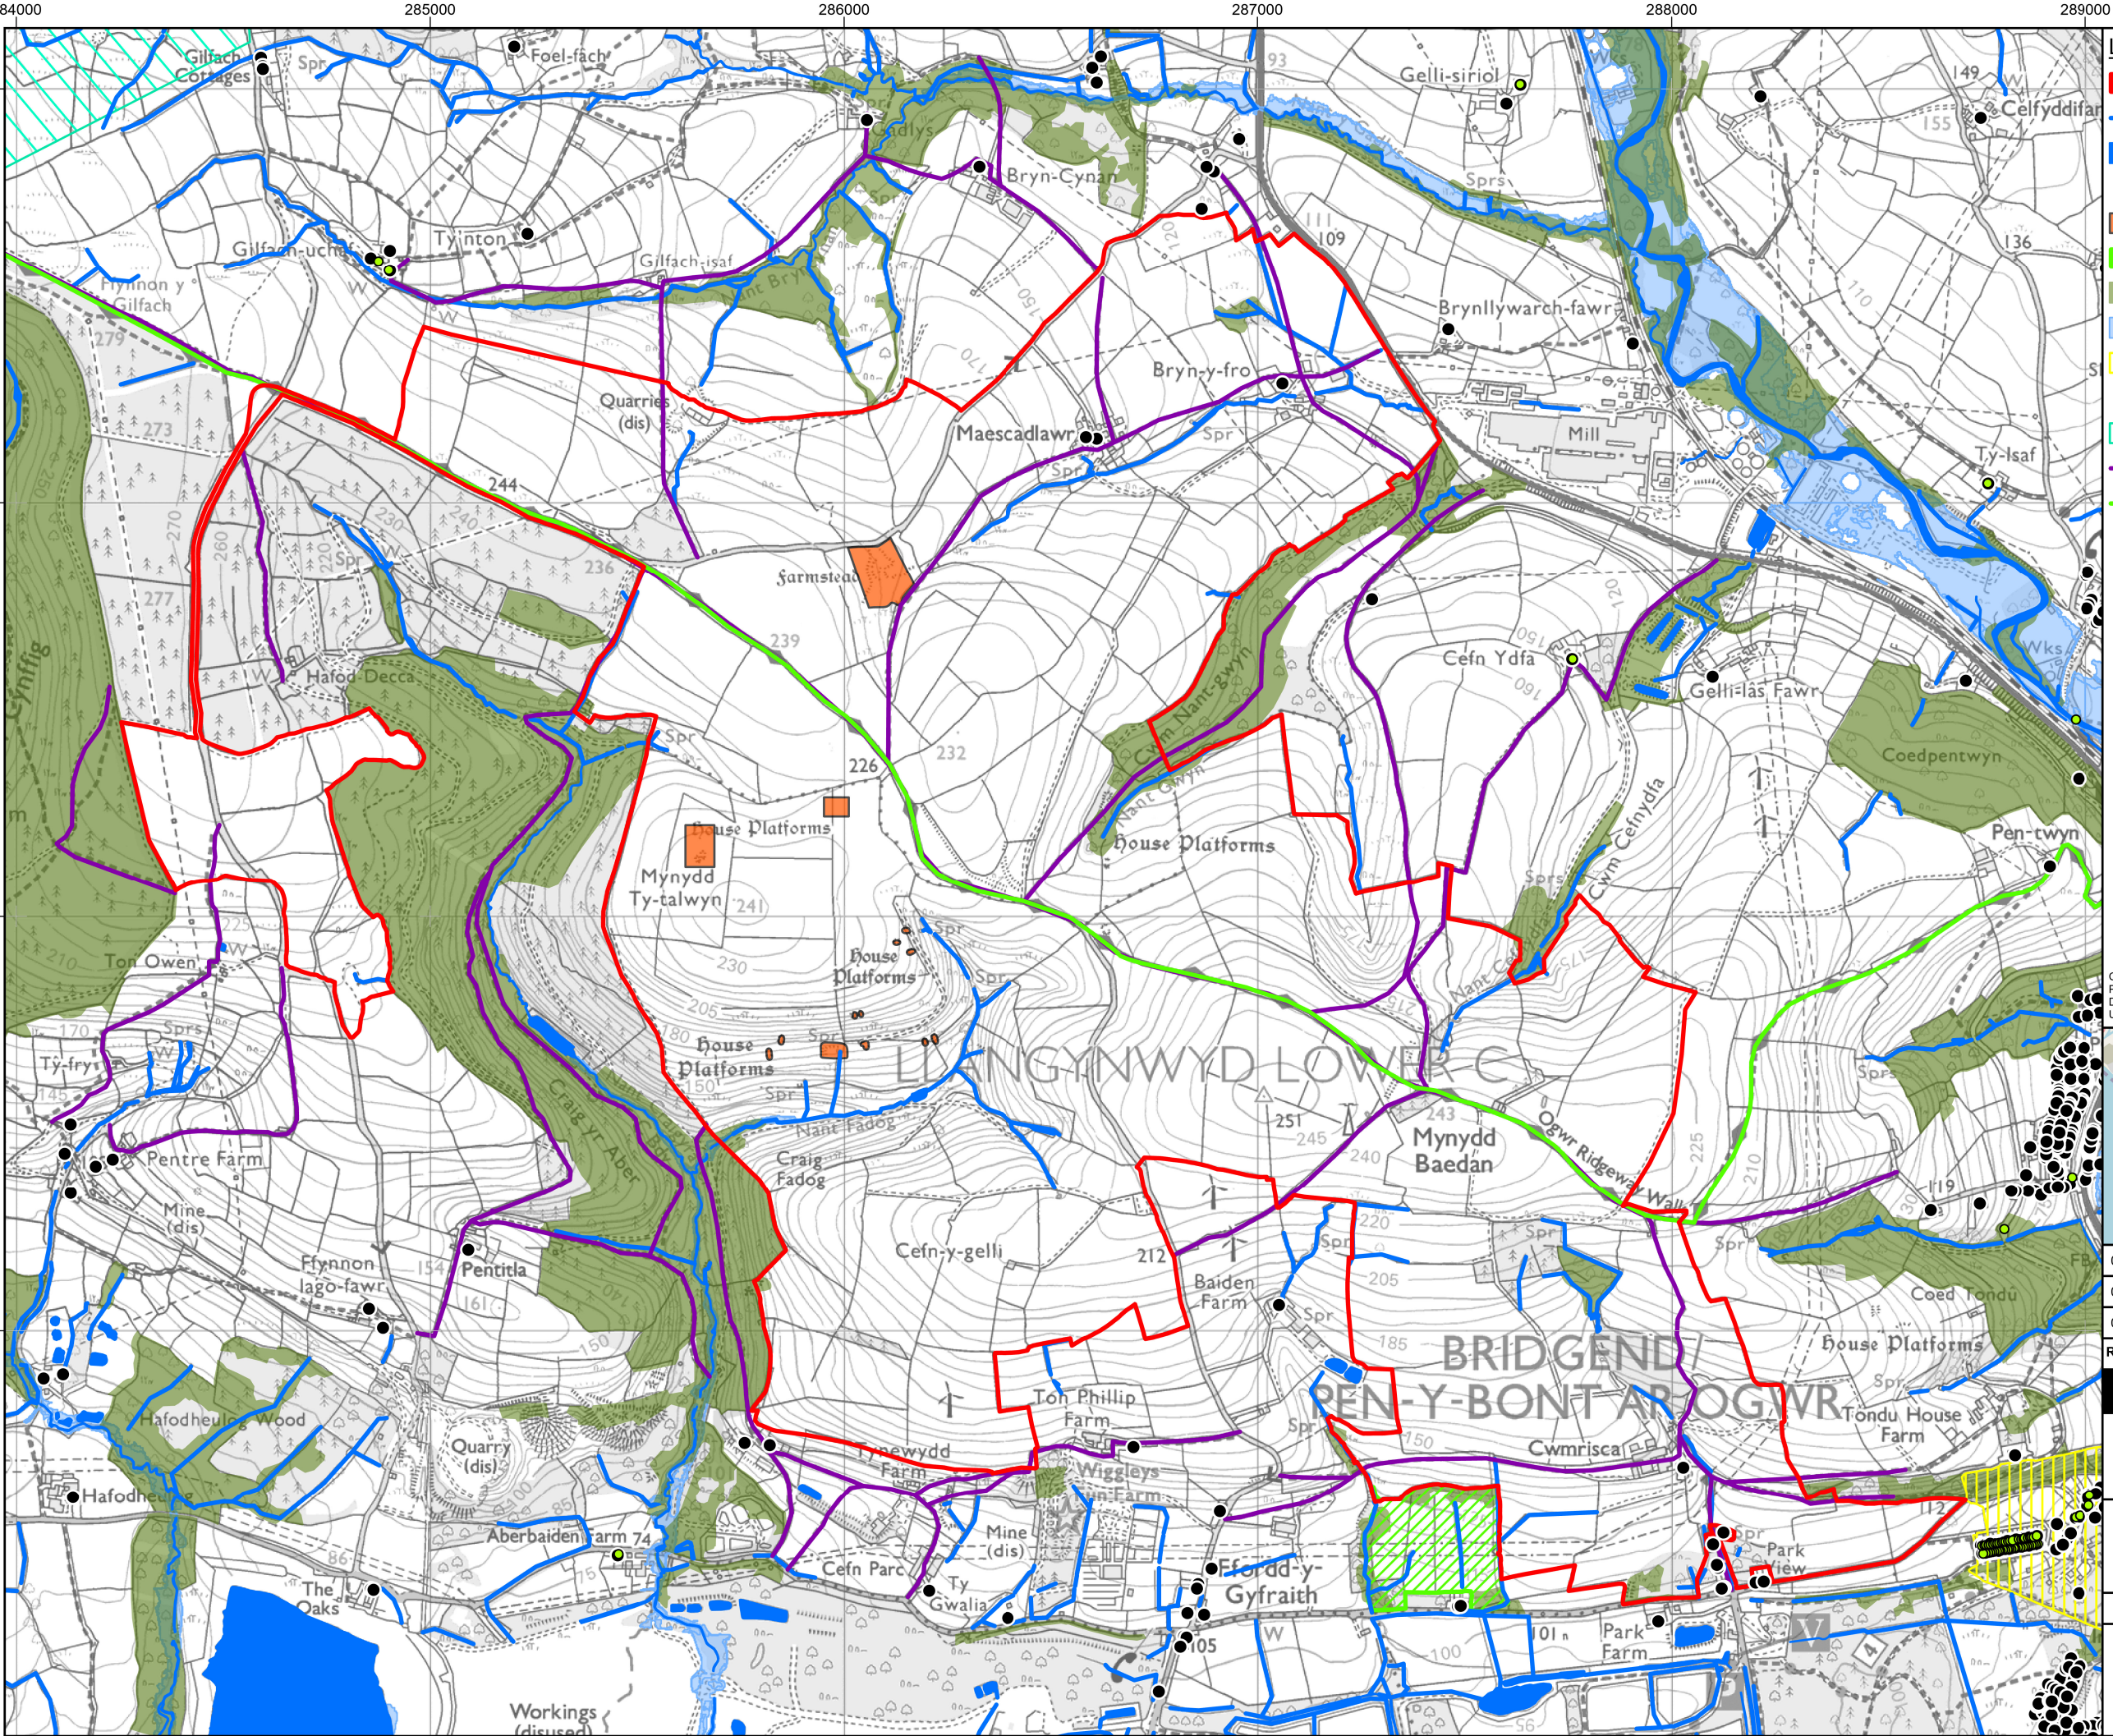

- Legend:**
- Site Boundary
 - Watercourse
 - Water Body
 - Listed Building (Grade II)
 - Scheduled Monument
 - Site of Special Scientific Interest
 - Ancient Woodland
 - Flood Zones
 - Conservation Areas
 - Residential Properties
 - Historic Landscapes
 - Public Right of Way
 - Long Distance Walking Trail

Coordinate System: British National Grid
Projection: Transverse Mercator
Datum: OSGB 1936
Units: Meter

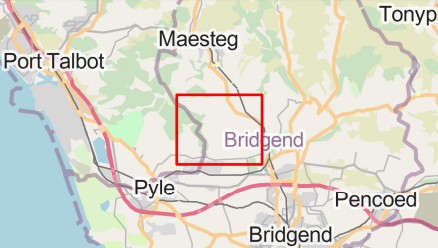


02	17/11/2025	Updated Residential	NH	SP	SP
01	10/10/2025	Updated Site Boundary	NH	MD	SP
00	10/04/2025	First Draft	NH	SP	SP
Rev	Date	Description	Drn	Chk	App

Mynydd Ty-talwyn Energy Park



TITLE: Figure 3.1:
Environmental Features Plan


ID:P663870_ES_Figs_Fig3.1 Environmental Features Plan

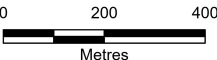

Scale: 1:15,000 @ A3




REV 02

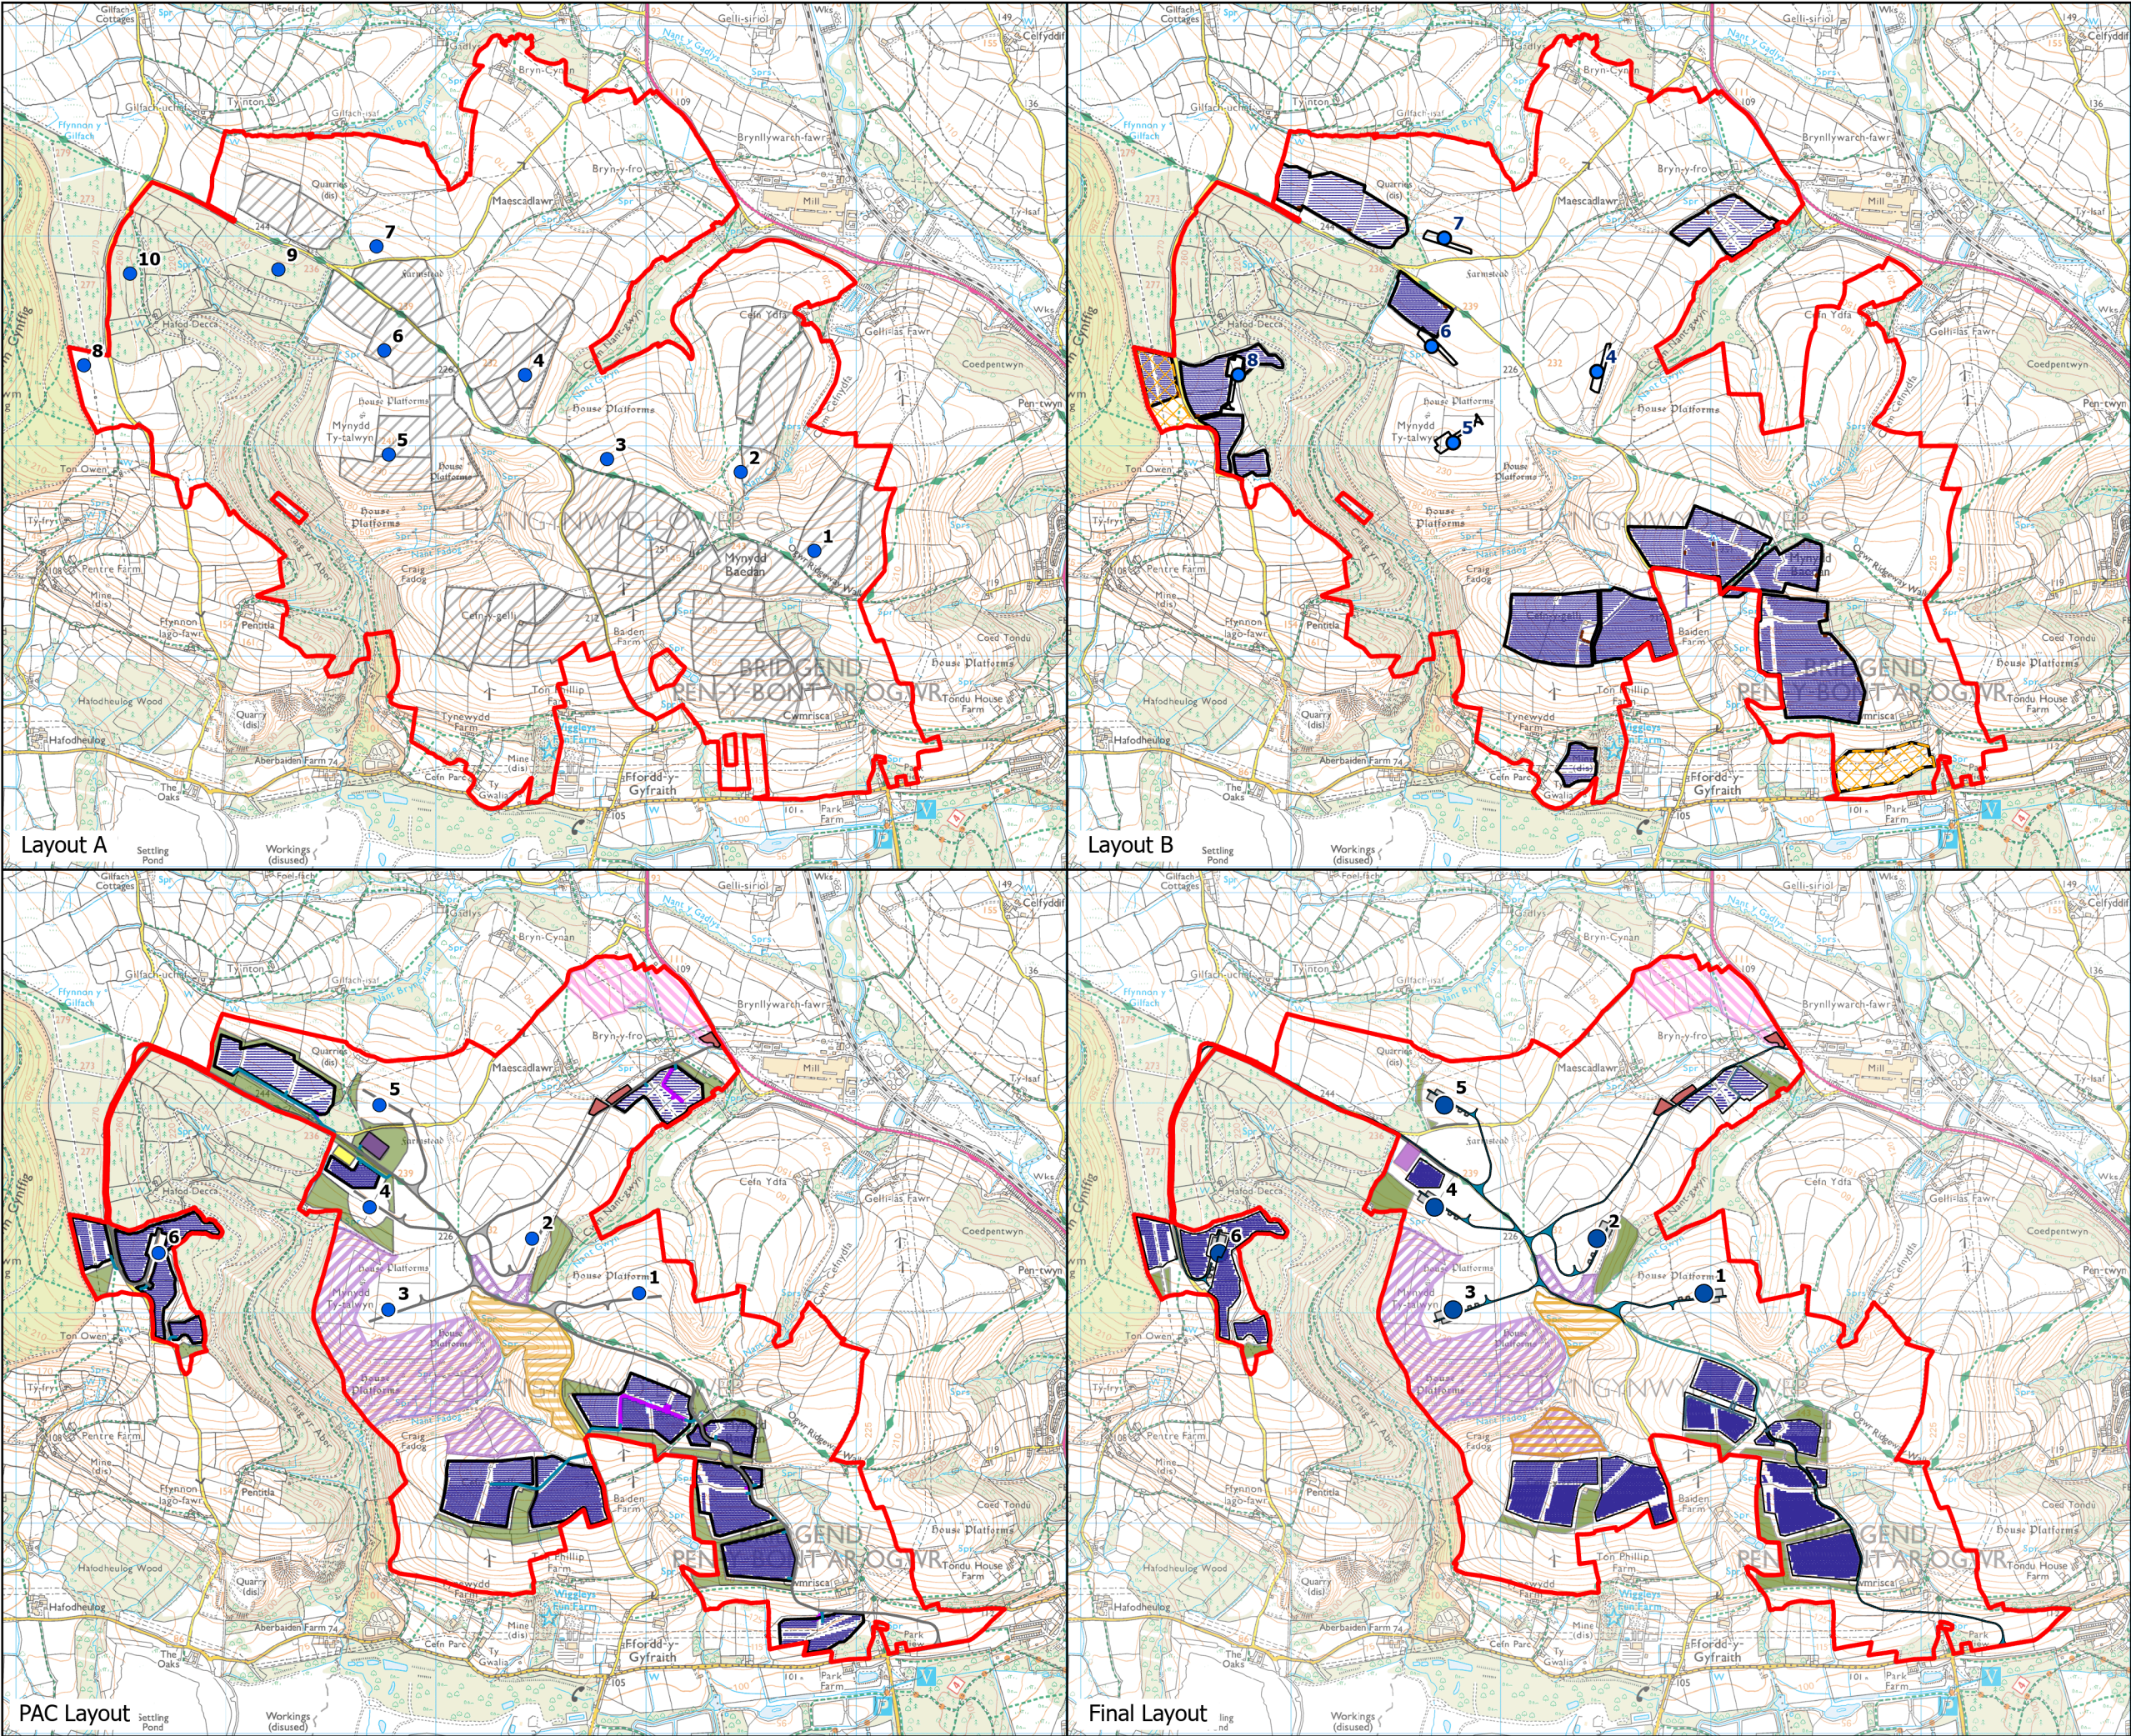

- Legend:**
- Site Boundary
 - Proposed Turbine Location
 - Indicative Solar PV Area
 - Turbine Access Track
 - Solar Track
 - Solar Panels
 - Solar Parcels
 - Temporary Track
 - Substation Platform
 - BESS Platform
 - Temporary Construction Compounds
 - Landscape Woodland Planting
 - Ecology Mitigation (Birds)
 - Ecology Mitigation (Fungi)
 - Ecology Mitigation (Marsh Frit)

Coordinate System: British National Grid
Projection: Transverse Mercator
Datum: OSGB 1936
Units: Meter

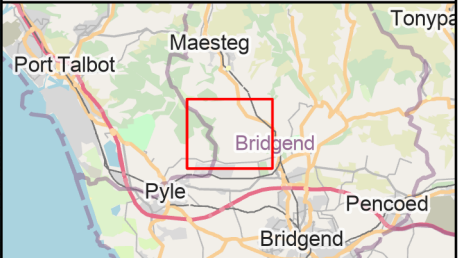


02	16/04/2026	Bird mitigation areas, styles	NH	SP	SP
01	10/10/2025	Additional Layout	NH	MD	JB
00	14/04/2025	First Draft	NH	SP	SP
Rev	Date	Description	Drn	Chk	App

Mynydd Ty-talwyn Energy Park



TITLE: Figure 3.2:
Design Iterations

ID:P663870_ES_Figs_Fig3.2 Design Iterations

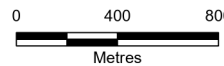

Scale: 1:30,000 @ A3



REV 02